

SUPERSEDED

NOTES

Permission is granted to scale from this drawing for the purpose of Local Authority Planning Approval only. In all other circumstances DO NOT scale from this drawing. Please contact this office for any additional information required.
Contractors, Sub Contractors and Suppliers are to check all relevant dimensions and levels of the site and building before commencing any shop drawings or building work. Any discrepancies should be recorded to the Architect.
Where applicable this drawing is to be read in conjunction with the Consultants' drawings.
This drawing is the copyright of Tetlow King Ltd ©. All rights reserved.
Ordnance Survey Data © Crown Copyright. All rights reserved.
Licence No. 100007359


REV

DESCRIPTION


DATE

AUTHOR

CHKD

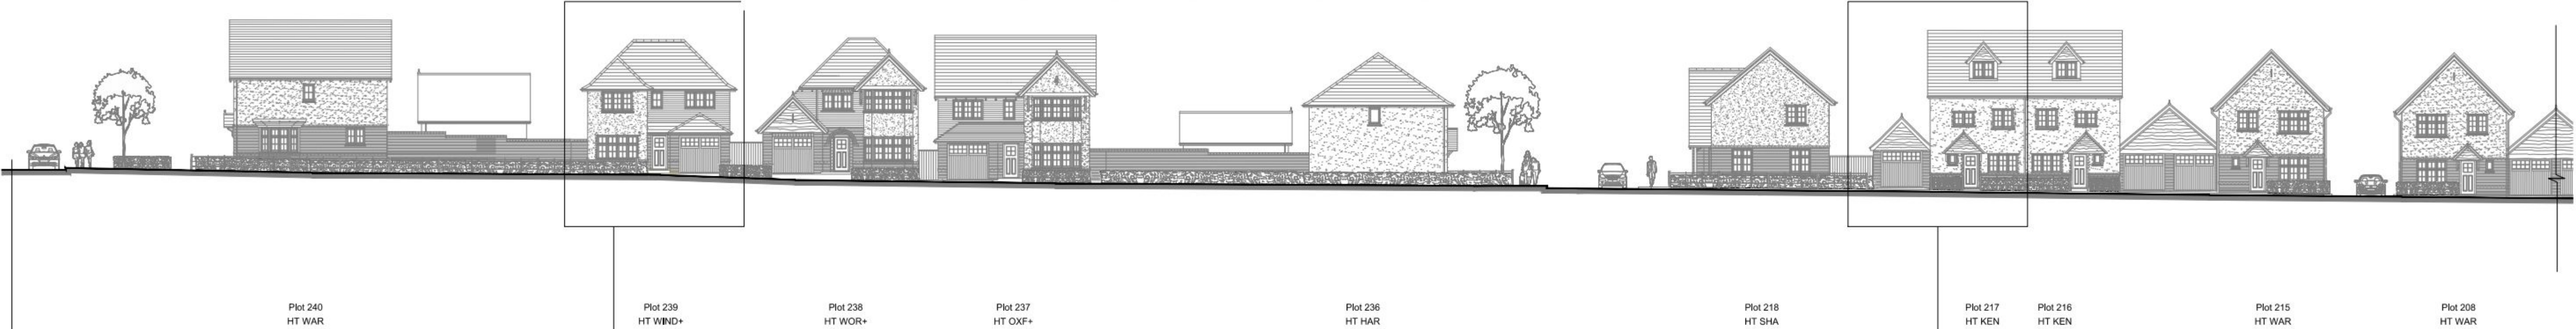

Street Elevation B-B

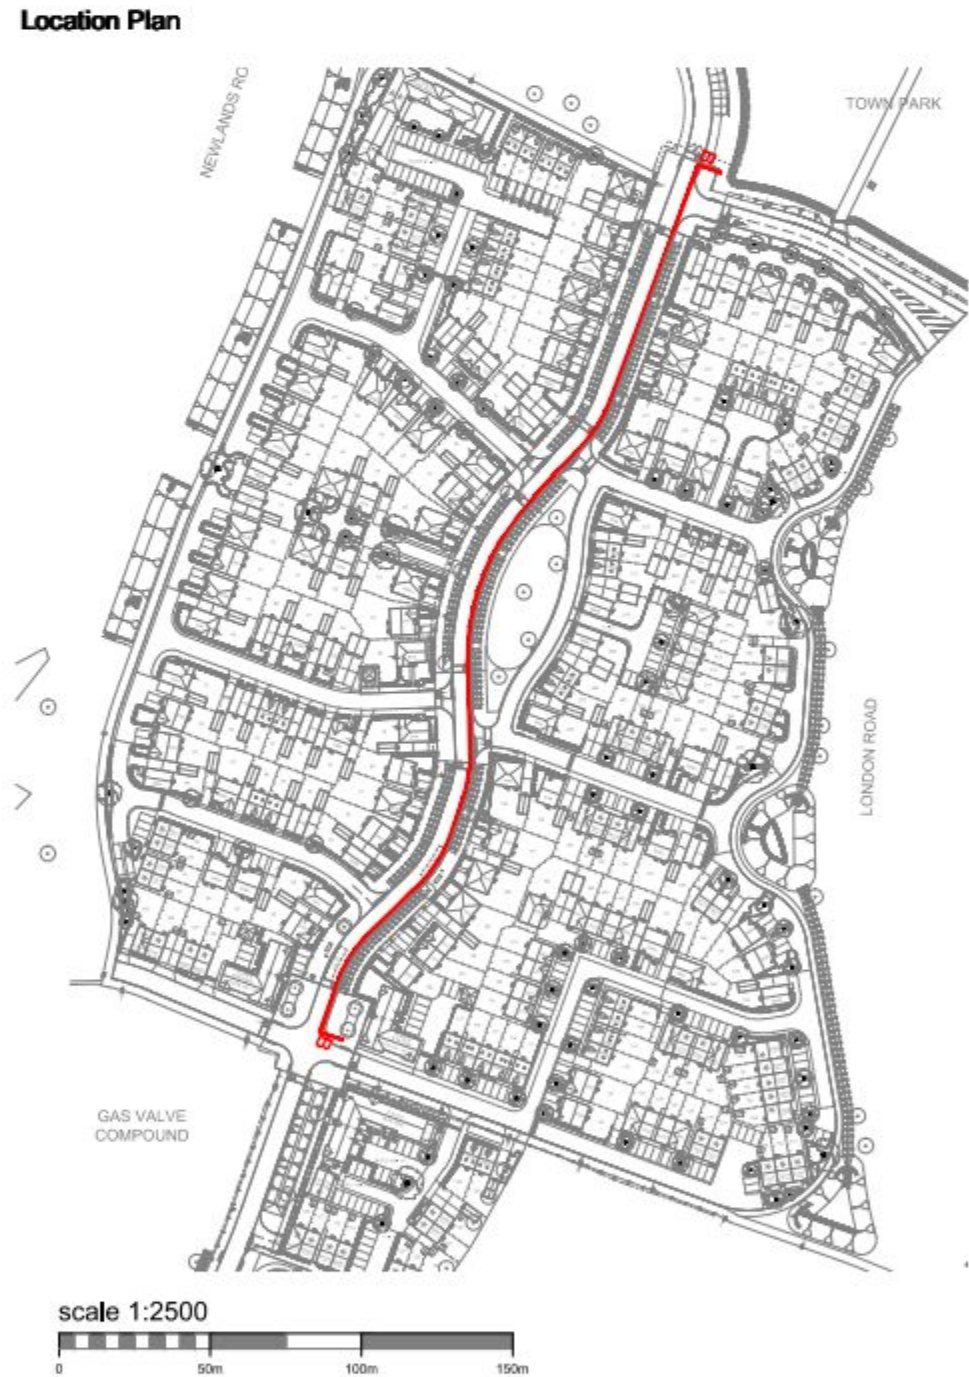

Plot 207
HT KEN

Plot 206
HT KEN

Plot 205
HT SHA

Plot 187
HT HAR

Plot 186
HT OXF+

Plot 185
HT HAR

Plot 184
HT HAR

Plot 183
HT LET

Plot 182
HT LET

Plot 181
HT SHR+

Plot 173-180
FLAT Block D

PLANNING

TETLOW KING

ARCHITECTS-URBAN DESIGNERS-SUSTAINABILITY CONSULTANTS

Building 302, The Grange, Ramsey Road, Bishopton, Ramsey, Humberlin, SE21 0AE
Tel: 01794 357705 Fax: 01794 313517 Website: tetlowking.co.uk

PROJECT

Berewood, Phase 2
Waterlooville
For: Redrow Homes (Southern)

DRAWING

Street Scenes
Sheet 2 of 3

SCALE

As shown@ A1

DATE

Jan 2014

AUTHOR

ZN/MP/AS

CHKD

JOB NO.

REDR130524

DRAWING NO.

SE02

REV