


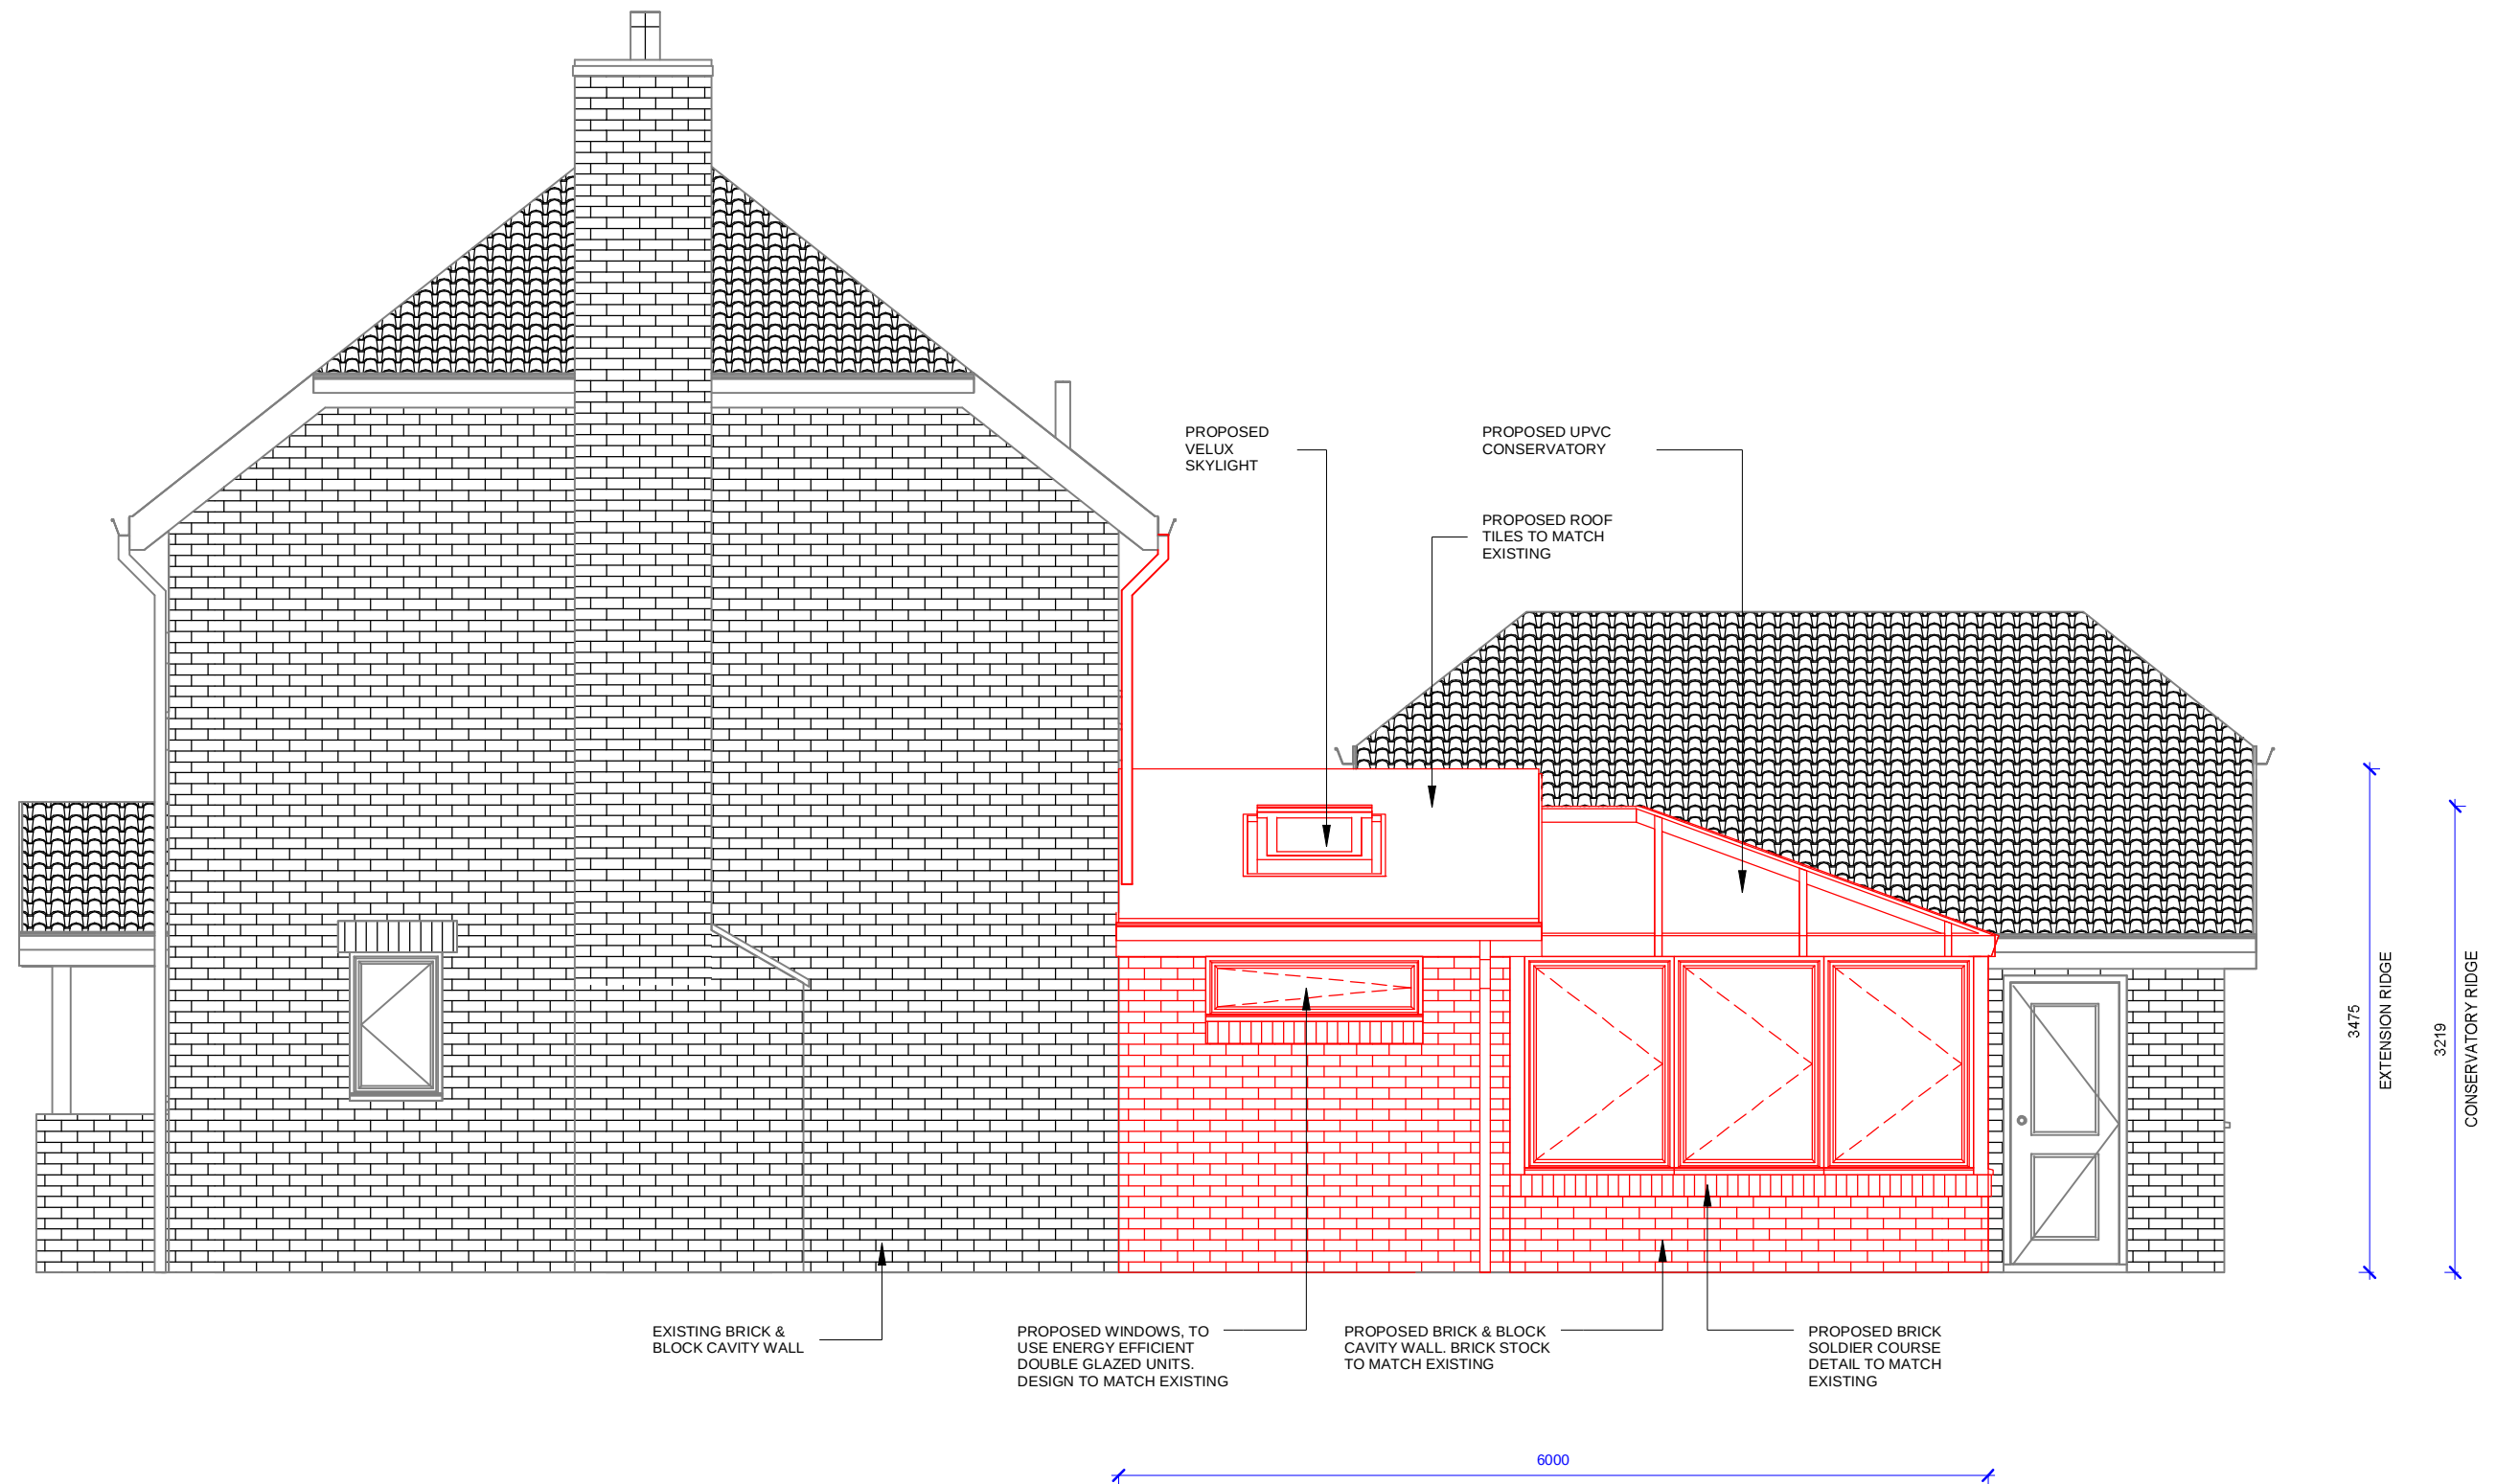

DETAILED ELEVATION SIDE (W)

1 : 50