


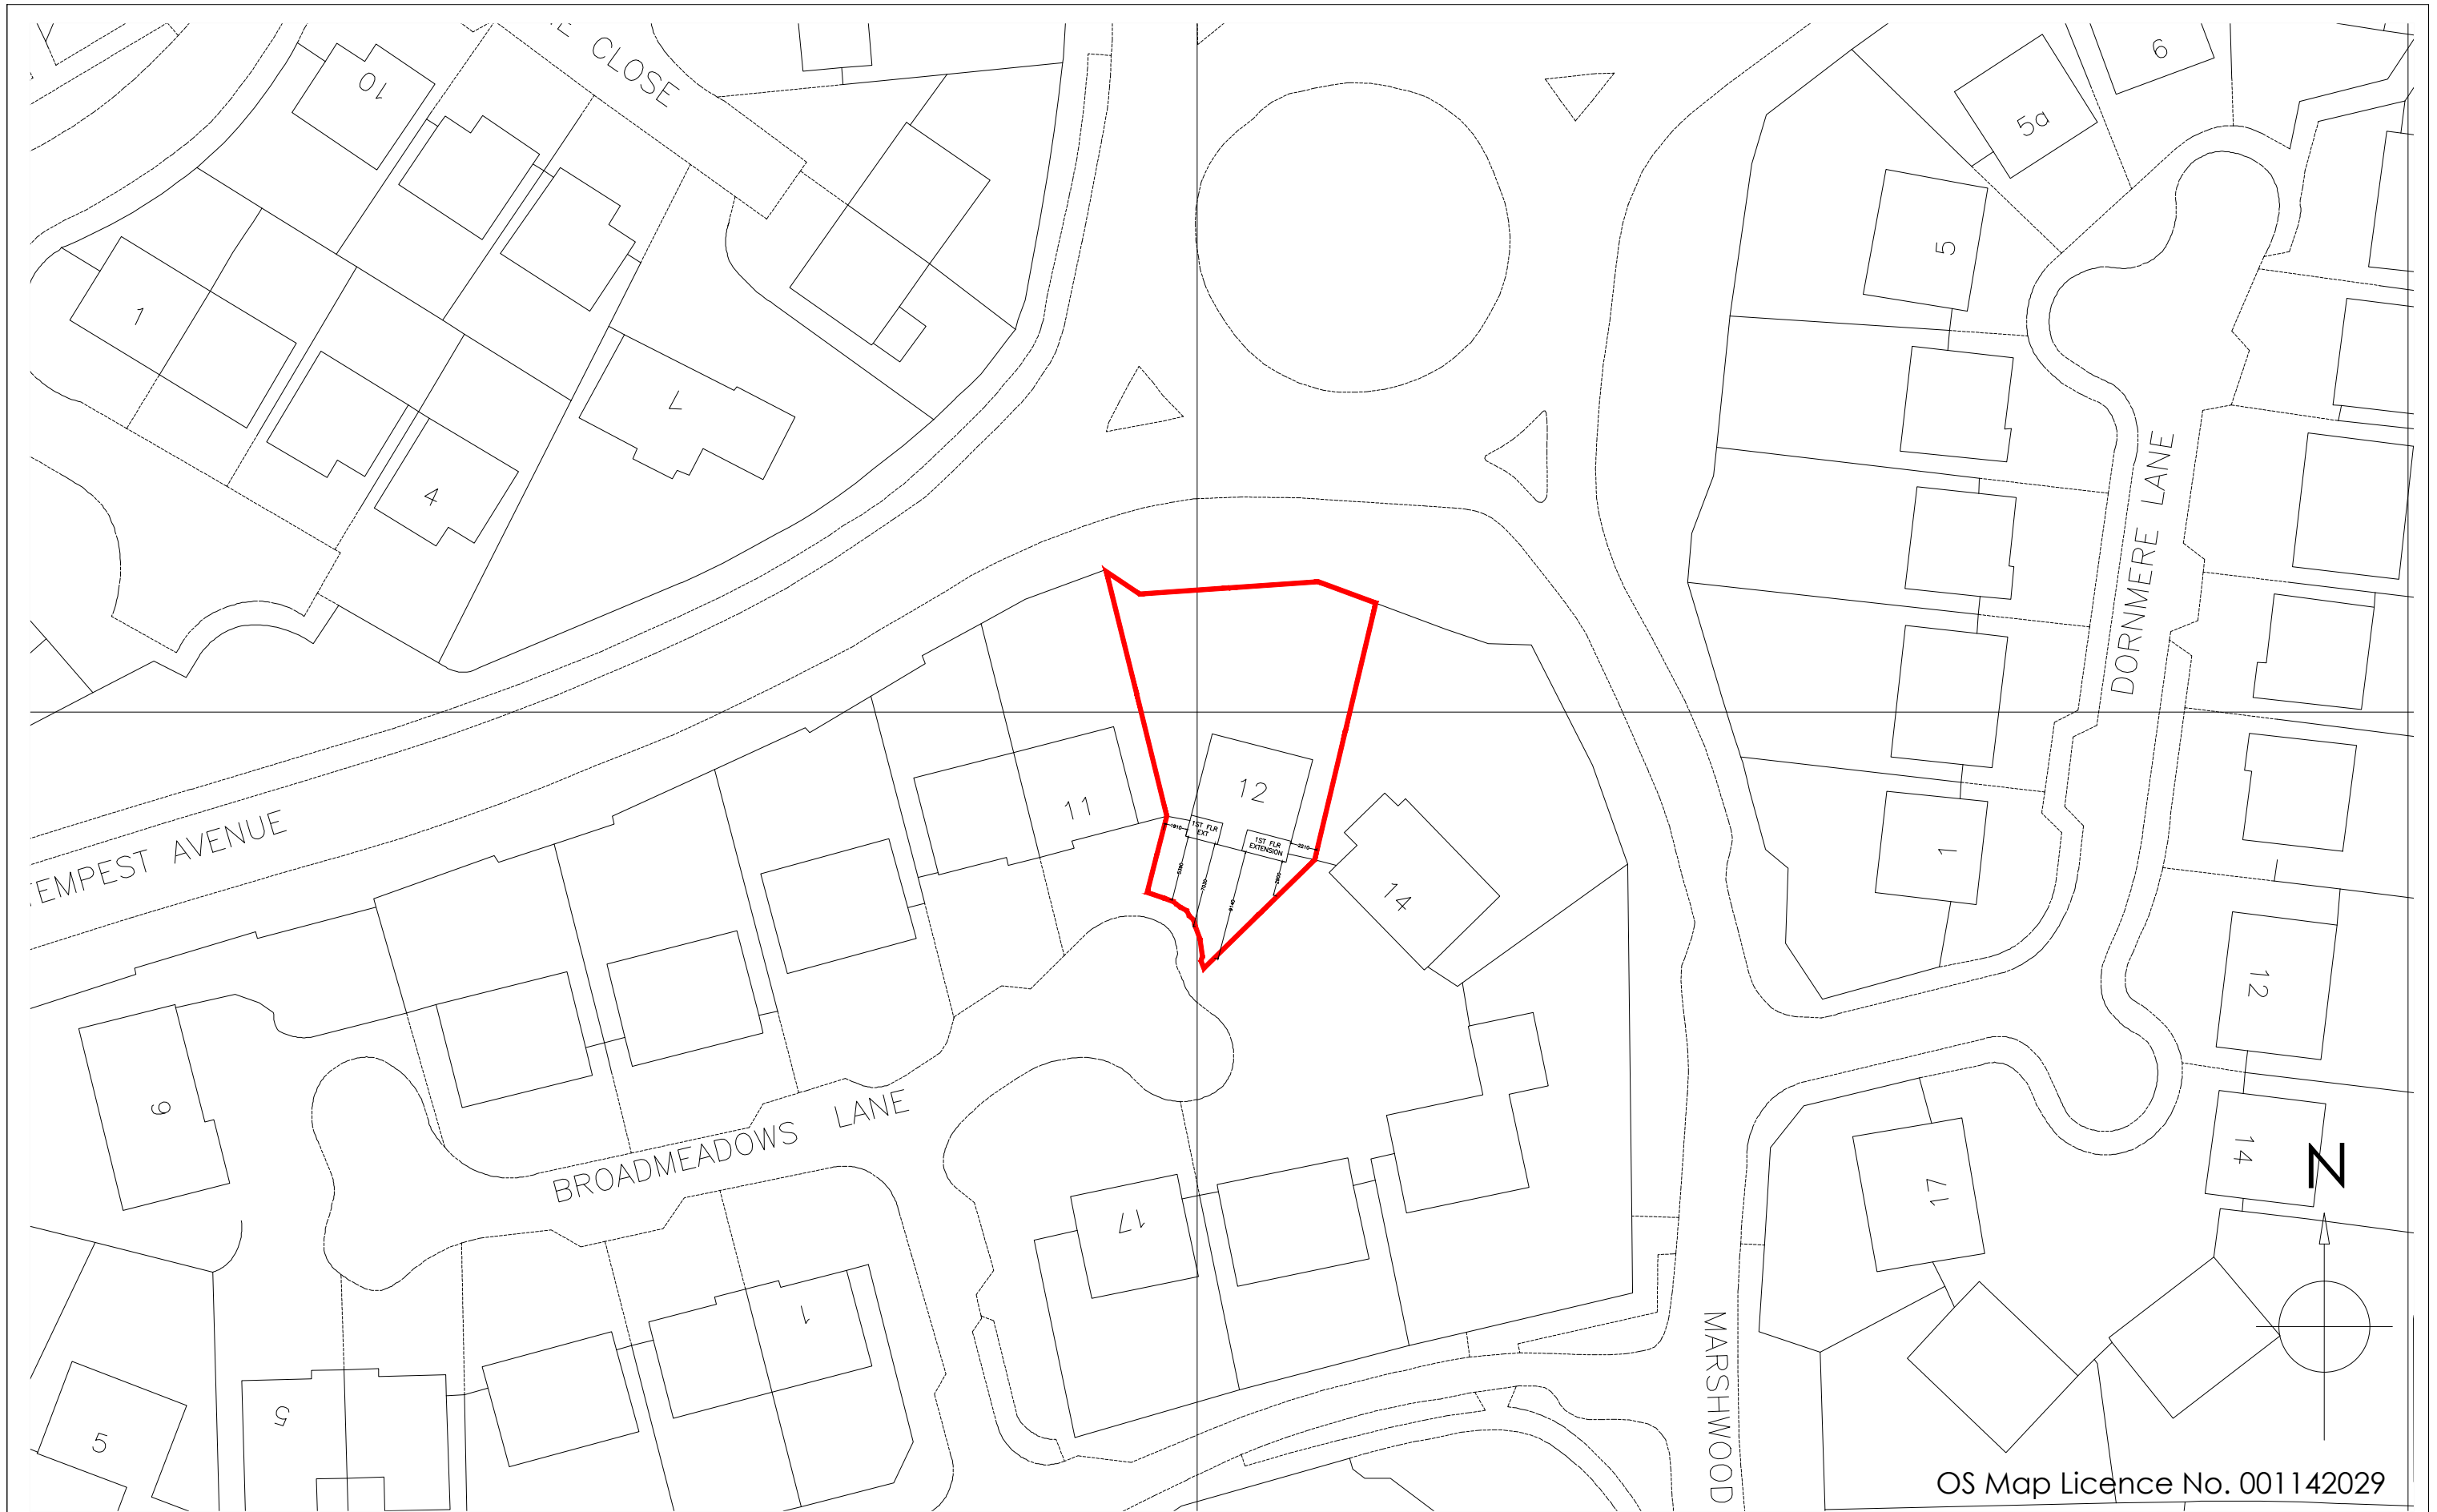

Copyright is reserved by The Town Planning Experts and is issued on the condition that it is not copied or disclosed by or to any unauthorised persons without prior consent in writing from The Town Planning Experts.

All dimensions to be checked on site.

All structural elements to be specified by a suitably qualified structural engineer.

REV	DESCRIPTION	DRAWN	DATE
-	Initial design	GBS	06.05.14

Scale Bar

0 5 10 15 20

Drawing Ref	WILLIS 07	
Scale at A1	Scale at A3	
N/A	1:500	
Date	6 MAY 2014	
Drawn by	GBS	

Drawing Title

Mr & Mrs G Willis
Front extension to
12 Broadmeadows Lane
Waterloville
Hampshire
PO7 8QL

the town planning experts

Tel 023 9252 3352
help@tpexpert.org
www.tpexpert.org

OS Map Licence No. 001142029