


FINISHED LEVELS

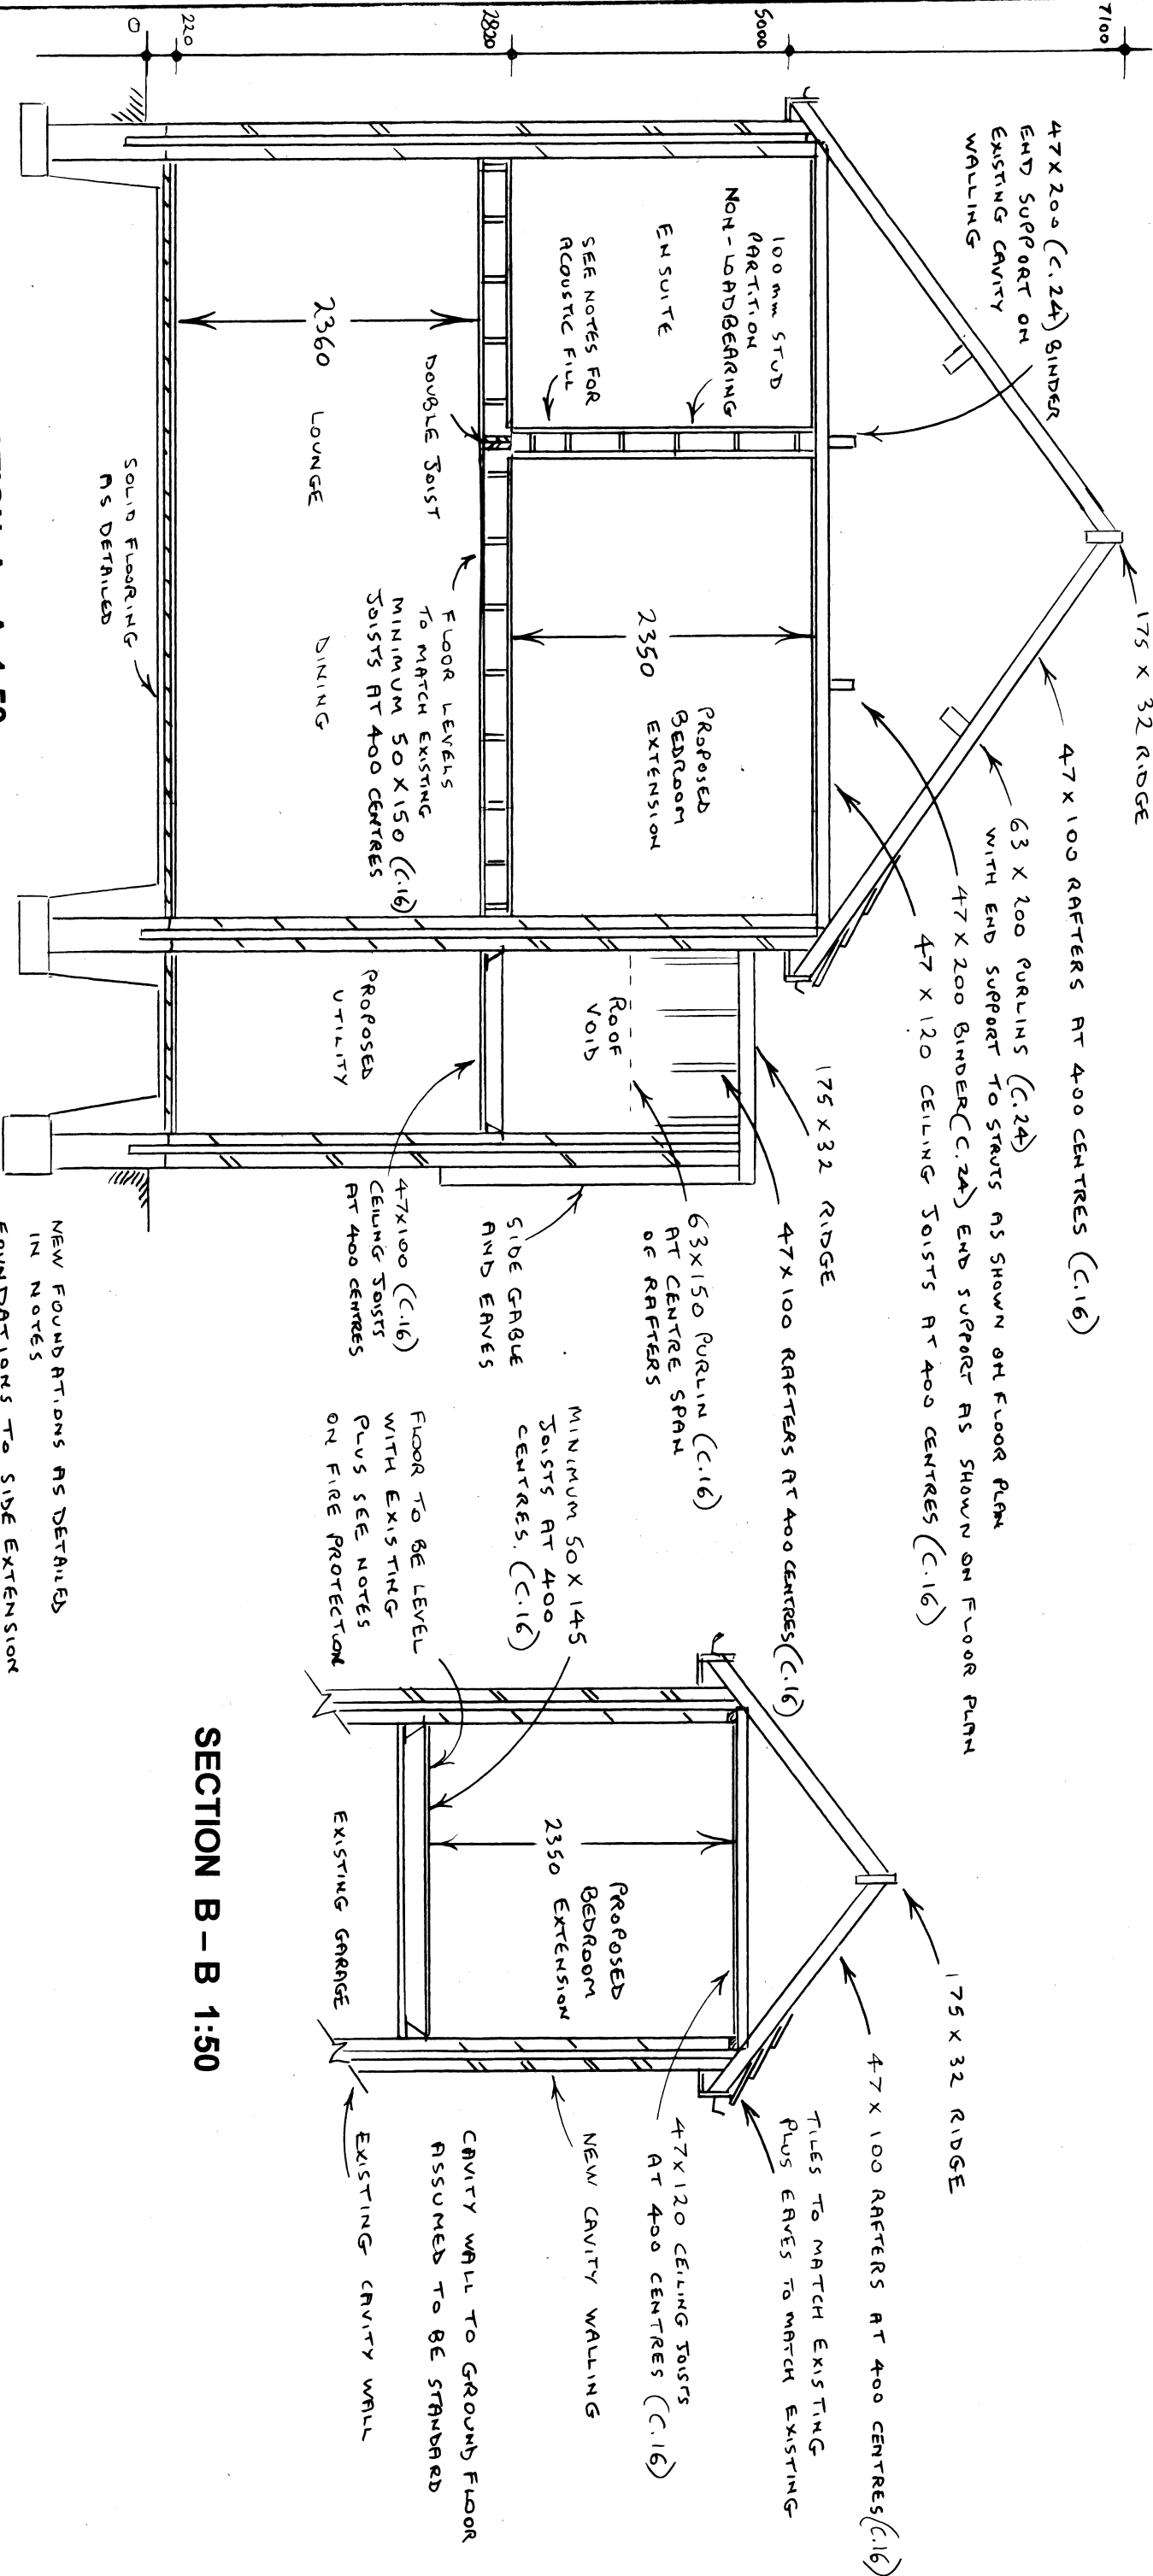

SECTION B - B 1:50

ROGER CLARK (ARCHITECTURAL SERVICES)
Tel: 023 9237 3841

PLAN No: 24386 / 5

Section & Details Scale: 1:50

PROPOSED EXTENSION

1 REDWOOD GROVE

HAVANT