
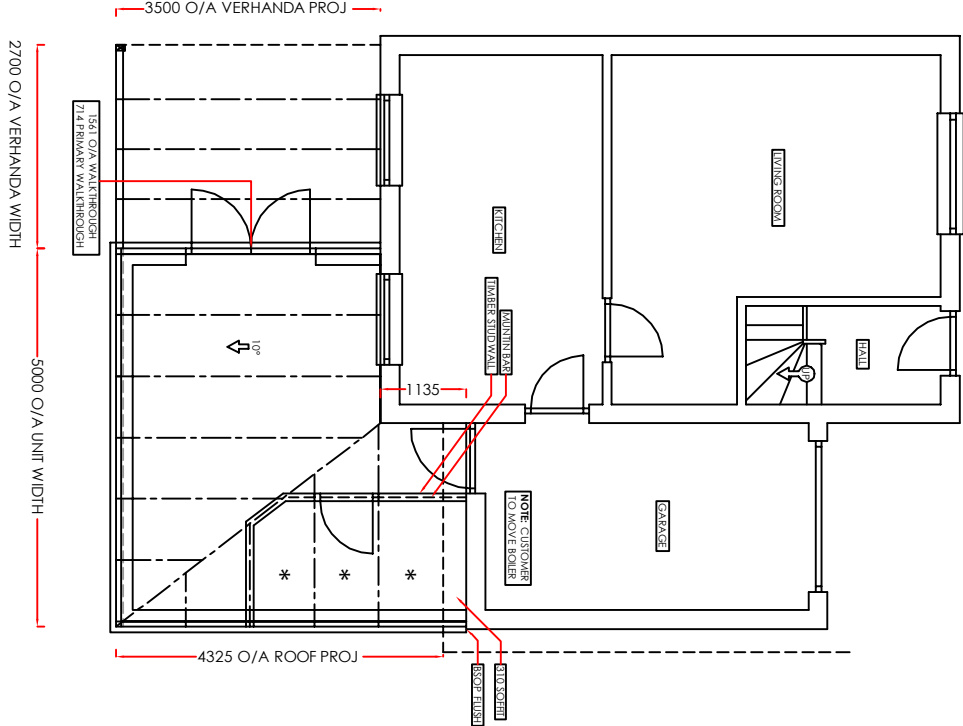
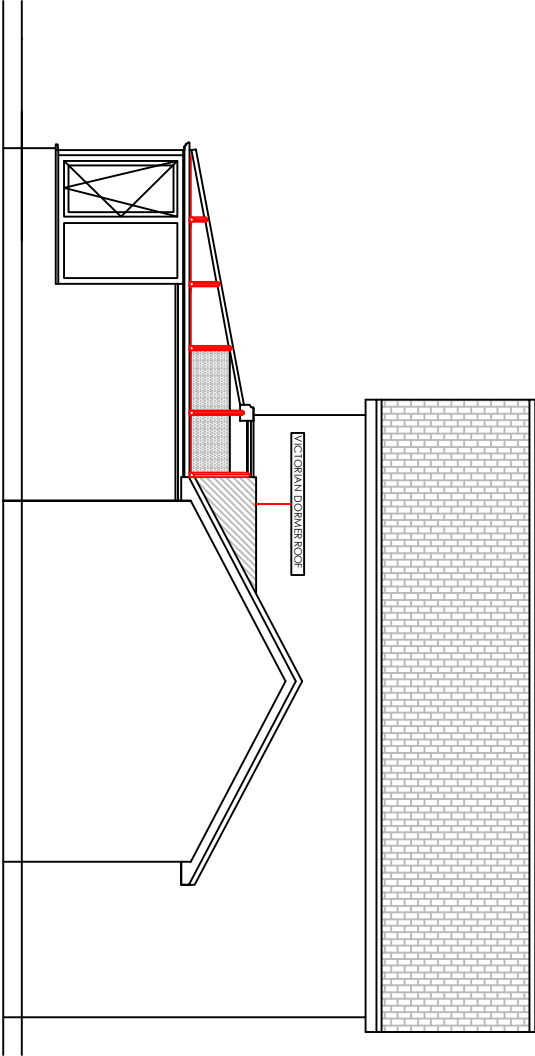
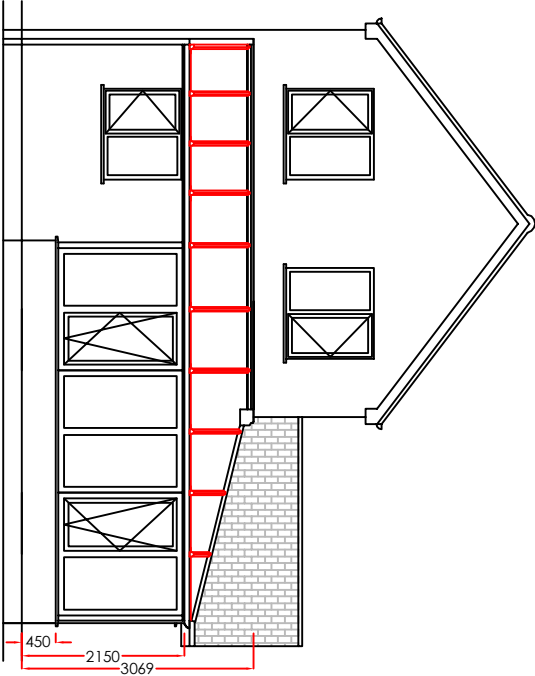


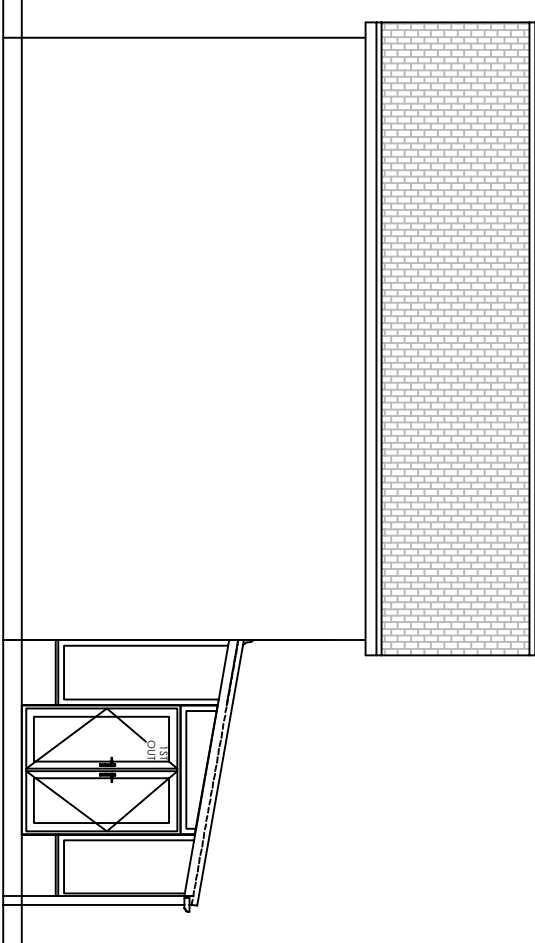

SILVERMIST OBSCURE GLASS

NOTES:

EXISTING PHYSICAL BARRIER TO REMAIN.

25mm SIGHT LINE CORRECTOR REQUIRED

THIS DRAWING IS THE COPYRIGHT OF ANGLIAN HOME IMPROVEMENTS AND MUST NOT BE REISSUED, LOANED OR COPIED WITHOUT THEIR CONSENT.

ALL DIMENSIONS ARE IN MILLIMETRES (mm) UNLESS NOTED

DO NOT USE FOR BASE LAYING PURPOSES

REVISIONS:



Drawing title: PROPOSED ELEVATIONS

CONTRACT No.: 099/77783 Revision: Page No: 1

Proposed: PVCU WHITE KNIGHT CONSERVATORY
at: 22 HARKNESS DRIVE
WATERLOOVILLE
HAMPSHIRE
PO7 8SH

For MR & MRS JACKSON

Drawers Initials: DJB Scale: 1:100 Date: 25/06/2013

(Produced on A3 Paper)

Scale Bar 1:100 (mm)