



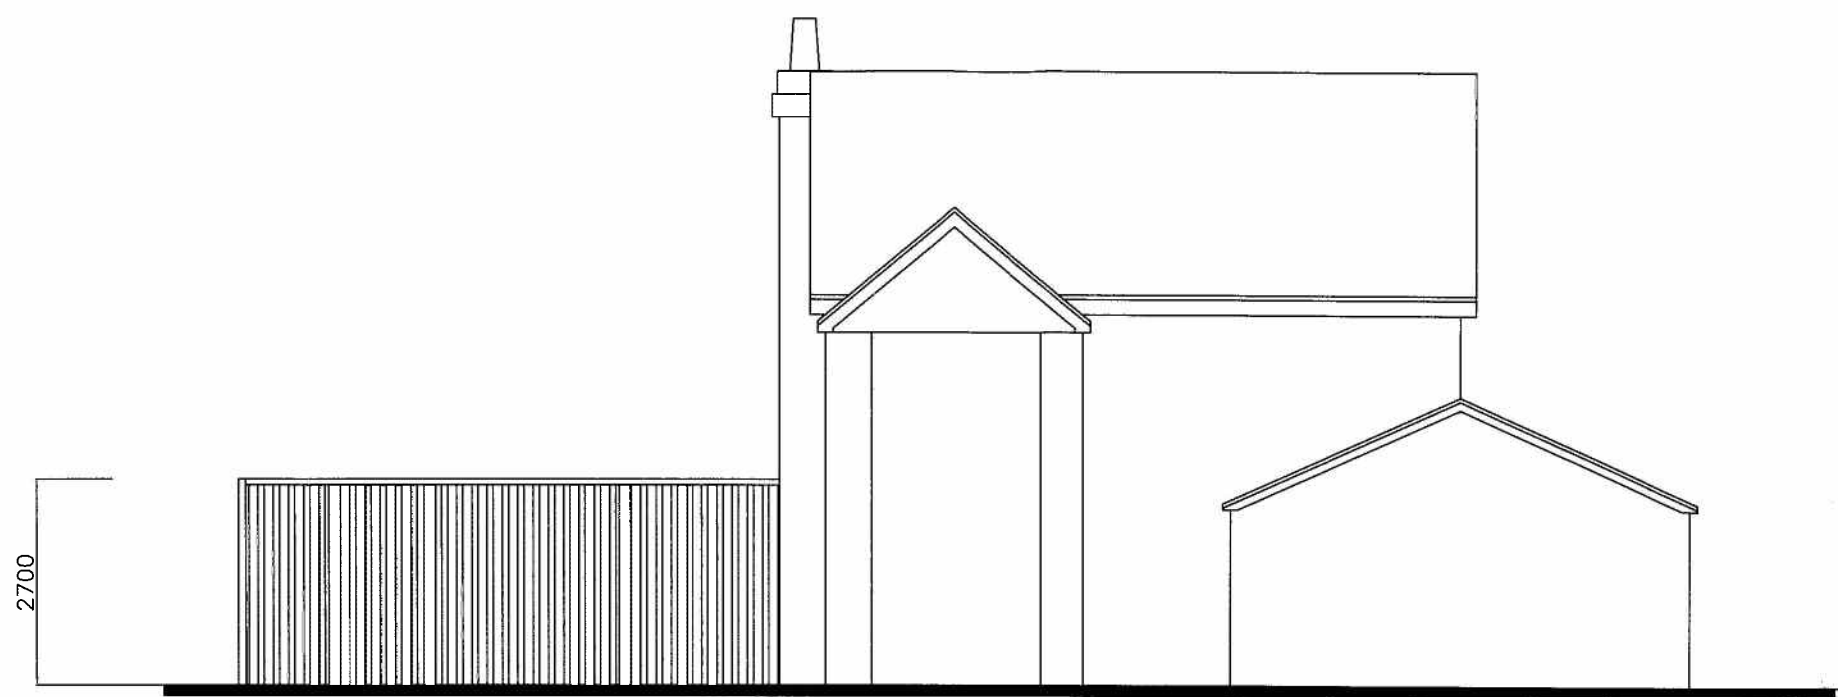


WEST

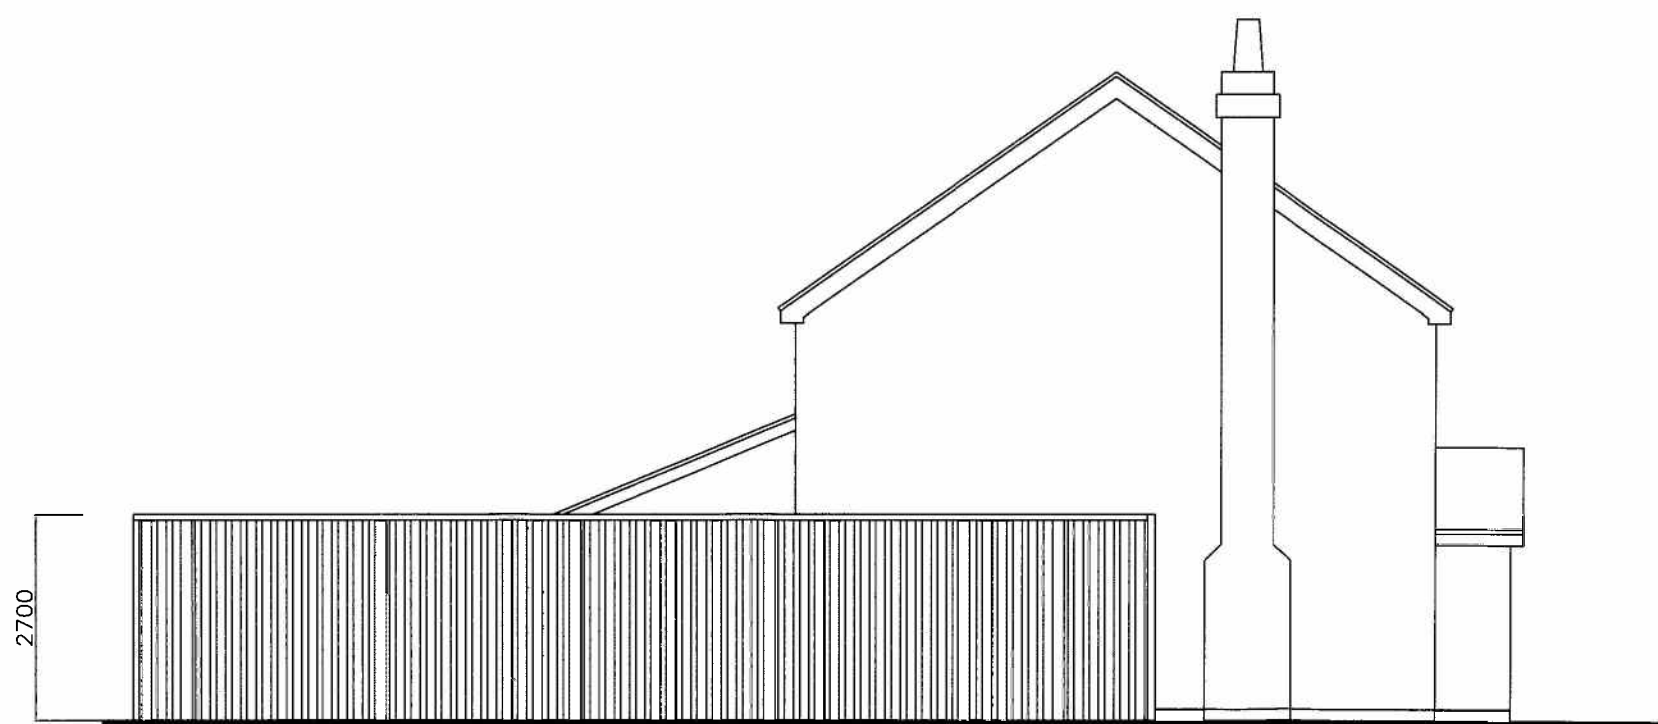

NORTH

1 Claremont Gardens
Purbrook
PO7 5LL

REPLACEMENT FENCE

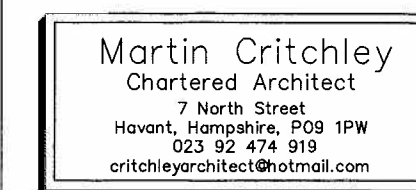

Scale A3=1:100, A1=1:50
Drawn JSC
Date 26/03/13

Revisions

- A.
- B.
- C.
- D.
- E.

1316-403⁰