



Department of Planning and
Development
Havant Borough Council
Public Service Plaza
Civic Centre Road
Havant
Hampshire
PO9 2AX



Developer Services
Southern Water
Sparrowgrove House
Sparrowgrove
Otterbourne
Hampshire
SO21 2SW

Tel: 0330 303 0119

Email: developerservices@southernwater.co.uk

Your Ref

APP/14/01166

Our Ref

PLAN-008176

Date

27/11/2014

Dear Sir

Proposal: Demolition side extension to No.16. Erection of 1No. 2 bed detached bungalow with associated landscaping and utilising existing access. (Revised application).

Site: 16 Latchmore Forest Grove, Waterloo, PO8 8XG.

APP/14/01166

Thank you for your letter of 21/11/2014.

Please find attached a plan of the sewer records showing the approximate position of foul sewer crossing the site. The exact position of the public sewers must be determined on site by the applicant before the layout of the proposed development is finalised.

Please note:

-No development or new tree planting should be located within 3 metres either side of the centreline of the foul sewer.

-No new soakaways should be located within 5m of a public sewer.

-All existing infrastructure should be protected during the course of construction works.

Furthermore, due to changes in legislation that came in to force on 1st October 2011 regarding the future ownership of sewers it is possible that a sewer now deemed to be public could be crossing the above property. Therefore, should any sewer be found during construction works, an investigation of the sewer will be required to ascertain its condition, the number of properties served, and potential means of access before any further works commence on site.

The applicant is advised to discuss the matter further with Southern Water, Sparrowgrove House, Sparrowgrove, Otterbourne, Hampshire SO21 2SW (Tel: 0330 303 0119) or www.southernwater.co.uk”.

In order to protect drainage apparatus, Southern Water requests that if consent is granted, a condition is attached to the planning permission. For example “The developer must advise the local authority (in consultation with Southern Water) of the measures which will be undertaken to protect the public sewers, prior to the commencement of the development.”

Southern Water requires a formal application for a connection to the foul and surface water sewer to be made by the applicant or developer.

We request that should this application receive planning approval, the following informative is attached to the consent:


“A formal application for connection to the public sewerage system is required in order to service this development, Please contact Southern Water, Sparrowgrove House, Sparrowgrove, Otterbourne, Hampshire SO21 2SW (Tel: 0330 303 0119) or www.southernwater.co.uk”.

Yours sincerely


Developer Services

SOUTHERN WATER

HAVANT BOROUGH COUNCIL
 4 DEC 2014
 RECEIVED

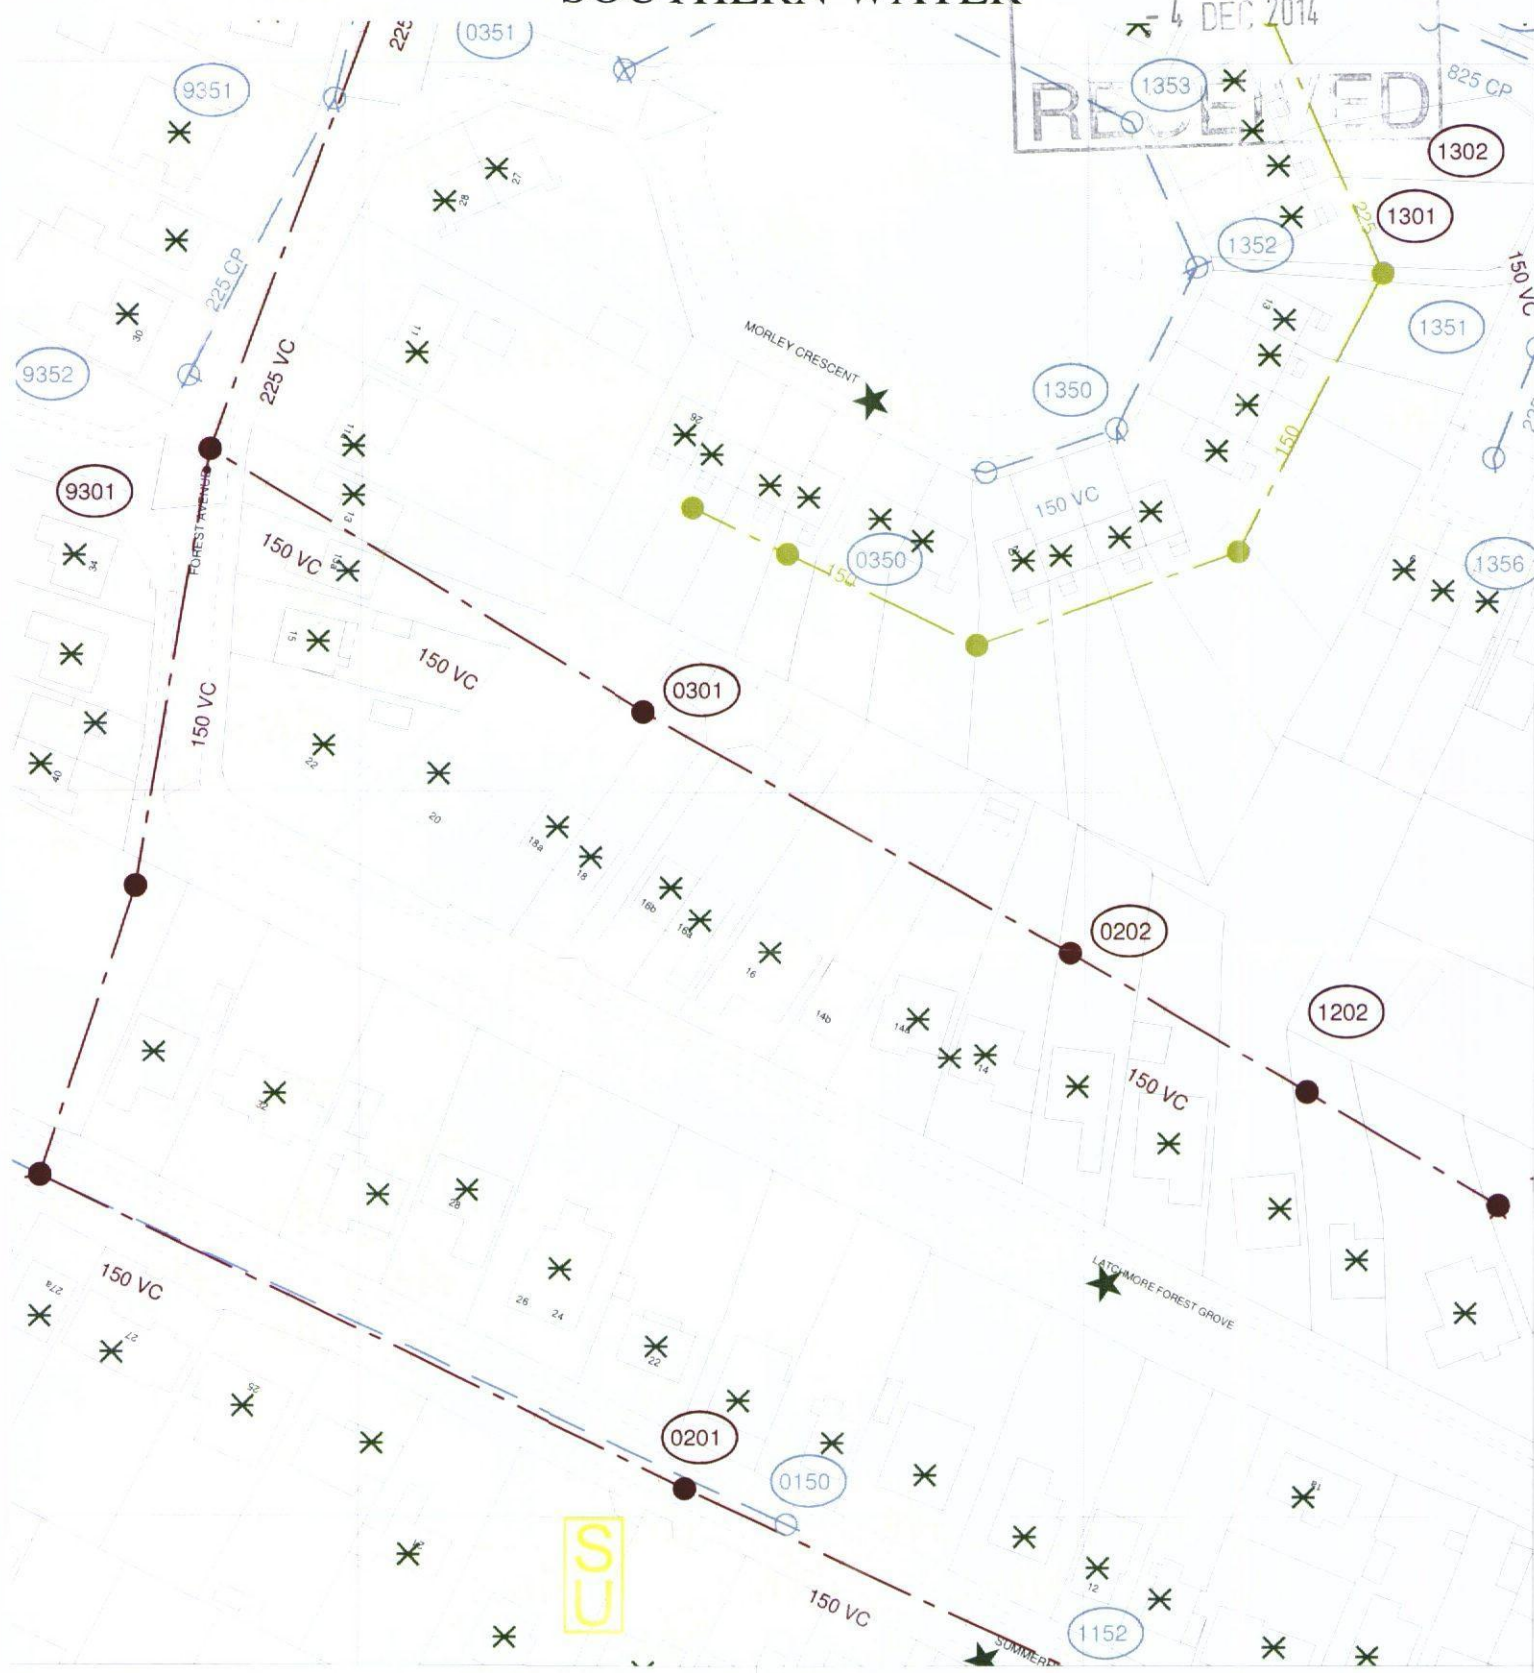

The positions of pipes shown on this plan are believed to be correct, but Southern Water Services Ltd accept no responsibility in the event of inaccuracy. The actual positions should be determined on site.

Based upon Ordnance Survey Digital Data with the permission of the controller of H.M.S.O. Crown Copyright Reserved Licence No. WU1 298530

O.S. REF: SU6911SW Scale: 1:1000

Screen Print

WARNING: BAC pipes are constructed of Bonded Asbestos Cement
 WARNING: Unknown (UNK) materials may include Bonded Asbestos Cement



Printed By: Ponnann Date: 27-11-2014

Southern Water MapGuide Browser

Requested By:

