

LINEAR SCALE 1:500
A4 @ :500




adp

0845 345 1475
mailto:adp@adp-ltd.co.uk
www.adparchitects.co.uk

Richmond Court, 94 Botley Road, Park Gate, Southampton, SO31 1BA

Copyright of ADP Architects Ltd
Crown Copyright. Licence Number 100022432

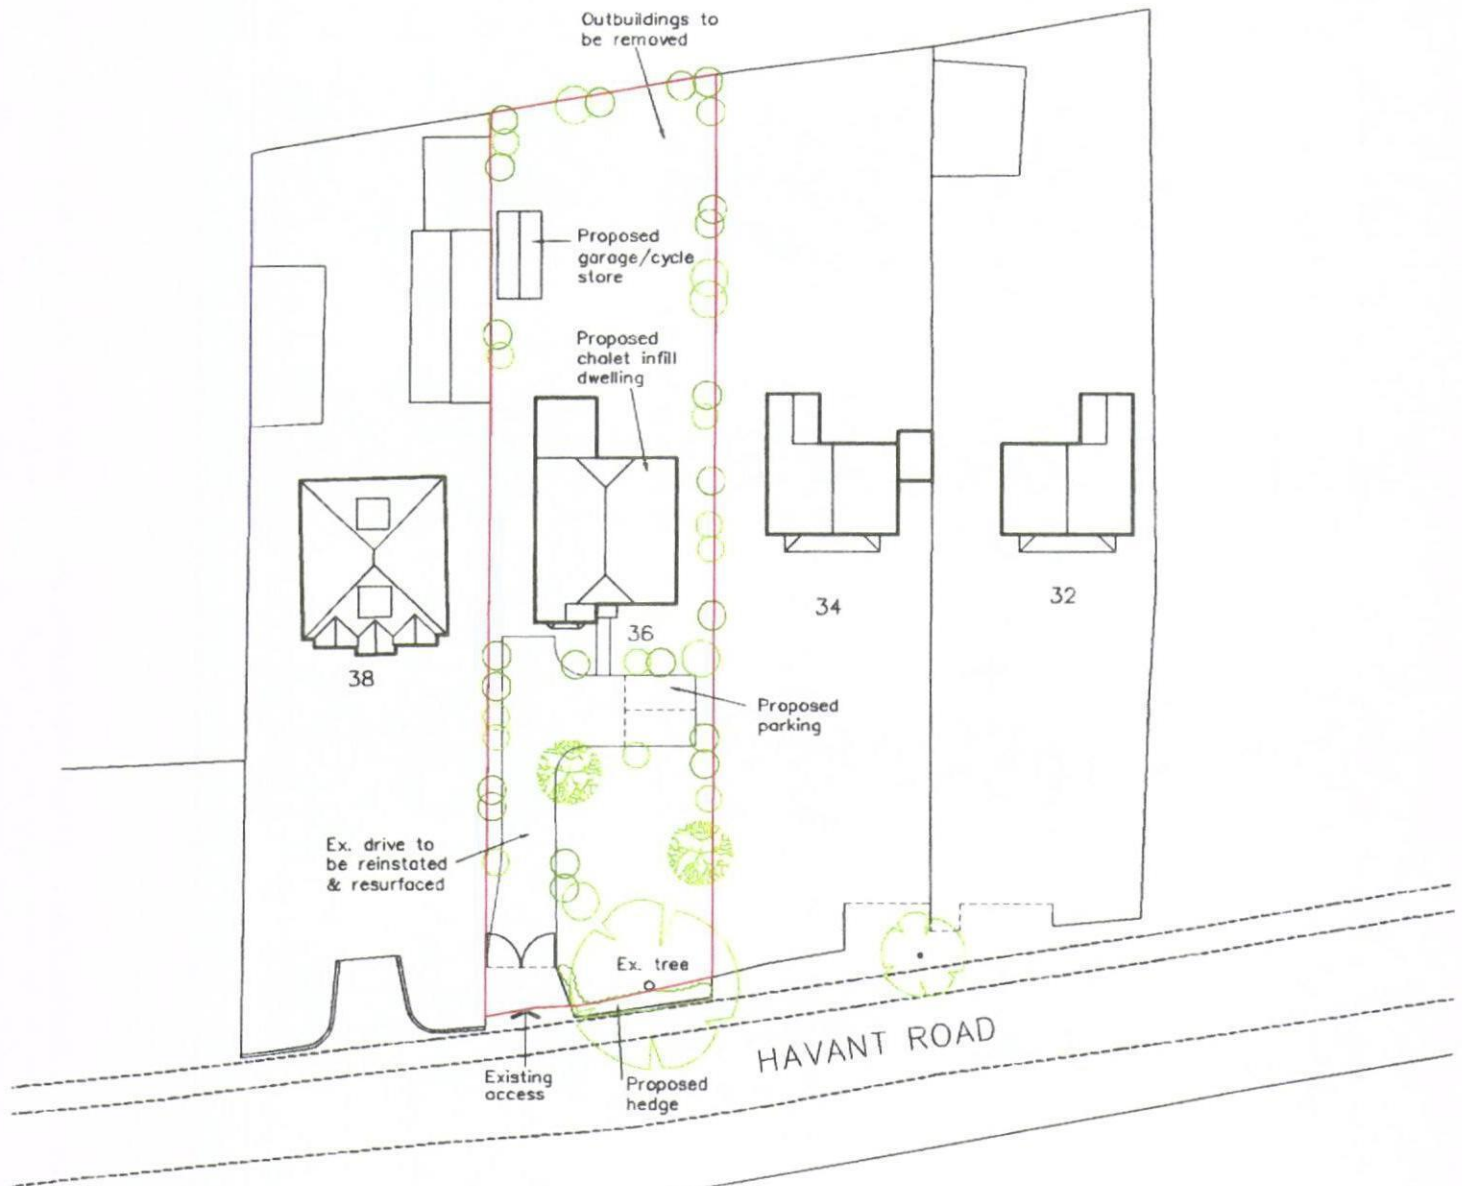

HAVANT BOROUGH
COUNCIL

10 SEP 2014

RECEIVED

PRELIMINARY

Site Layout 1:500

Proposed Dwelling ■ 36 Havant Road ■ Hayling Island ■ PO11 0PX ■ E Foster ■ 1623/5K01