



**ELEVATION NORTH**

1 : 100




**ELEVATION WEST**

1 : 100



**ELEVATION SOUTH**

1 : 100

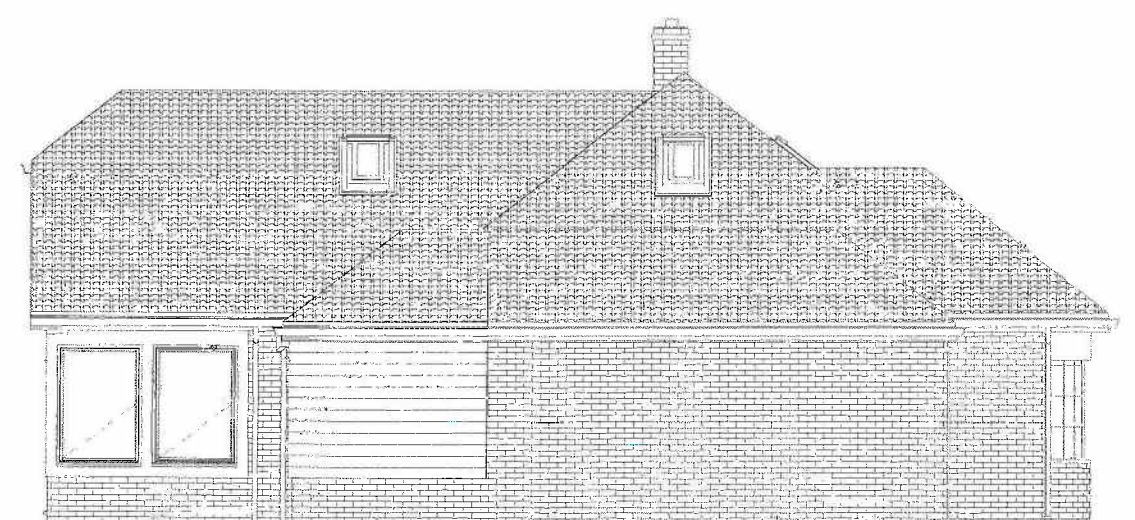

**ELEVATION EAST**

1 : 100



**The Planning Service**  
Office, 135 North Lane  
Clanfield, Waterlooville  
Hampshire PO8 0RL  
  
T: 023 92 597364  
F: 0845 519 1103  
E: [info@theplanningservice.co.uk](mailto:info@theplanningservice.co.uk)

All dimensions to be checked on site and not to be scaled from drawings.  
The contractor to ensure the works are inspected and completed to the satisfaction of the Local Authority.  
These drawings have been produced for planning approval purposes only and should not be used for any other purpose. Compliance with building regulations is not to be assumed.  
© These plans remain the copyright of the Planning Service and must not be copied or reproduced in any way without written permission, with the exception of Local Authorities for planning purposes.

**Michael Campbell**

**6 Kings Road Emsworth**

**PROPOSED ELEVATIONS**

|                |            |                                              |
|----------------|------------|----------------------------------------------|
| Project number | 123 v2     | <b>P003</b>                                  |
| Date           | 14/10/2013 |                                              |
| Drawn by       | JJ         |                                              |
| Status         | Planning   | Scale 1:100 (original paper size A3) 1 : 100 |