




Vertical cladding (black)



White painted bricks



Zinc roof

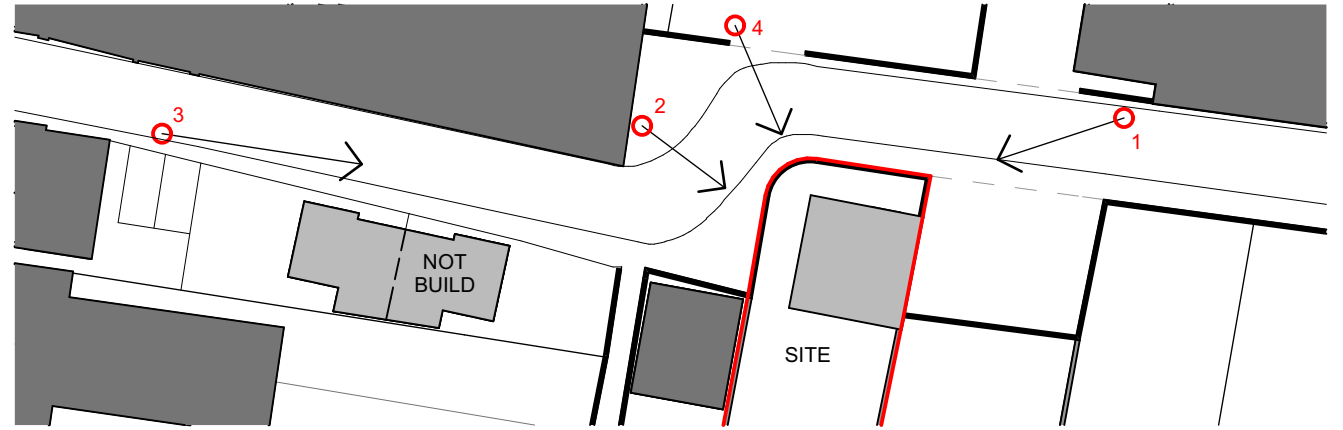

Perspective Views

Key

1:500



Perspective View

1



Additional Note 9
Part of original garden wall to be demolished. New build wall on ground floor to be faced with reclaimed bricks, unpainted.

Car park adjacent to site (to rear of 5 Grove Road)

Additional Note 10
Later standard brick extension to existing rat-trap bond wall to be removed and re-built in rat-trap bond using bricks reclaimed from partial wall demolition to the south.



Original 'Twitten' wall to boundary of site (to be retained)




Perspective View

2



Section of 1970's curved wall
Additional Note 8 Existing wall (built post 1974) to be demolished prior to construction and rebuilt using a more suitable reclaimed brick.

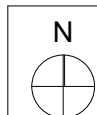

revisions & notes: A | 21.01.14 | HB | Issued to HBC for Planning
B | 12.03.14 | SAB | Additional Notes 8, 9 & 10 added

project: Mr T Marchant
New Dwelling
Land to rear of 3 Grove Road
Havant, Hants
drawing name: Perspective Views
status: PRELIMINARY
date: December 2013
scale: NTS @A3
drawn: HB

pwparchitects
61 South Street, Havant, Hampshire PO9 1BZ
t: 023 9248 2494 f: 023 9248 1152
e: design@pwp-architects.com w: www.pwp-architects.com
Project No. **4983** drawing No. **1600** rev **B**

Note: All dimensions to be checked on site by the contractor before fabrication and erection. Figured dimensions to be taken in preference to scaled dimensions. This drawing is the copyright of the architects and must not be reproduced or used without their express consent, except for the purposes of a planning application. Electronic issue of this drawing to be confirmed by paper hard copy only.