
Notes

1. This drawing is the copyright of MH Architects Ltd
2. Do not scale this drawing except for Local Authority planning purposes
3. All dimensions must be checked on site by the contractor prior to commencement of the works.

Rev.	Revision	By	Date	Check	Date

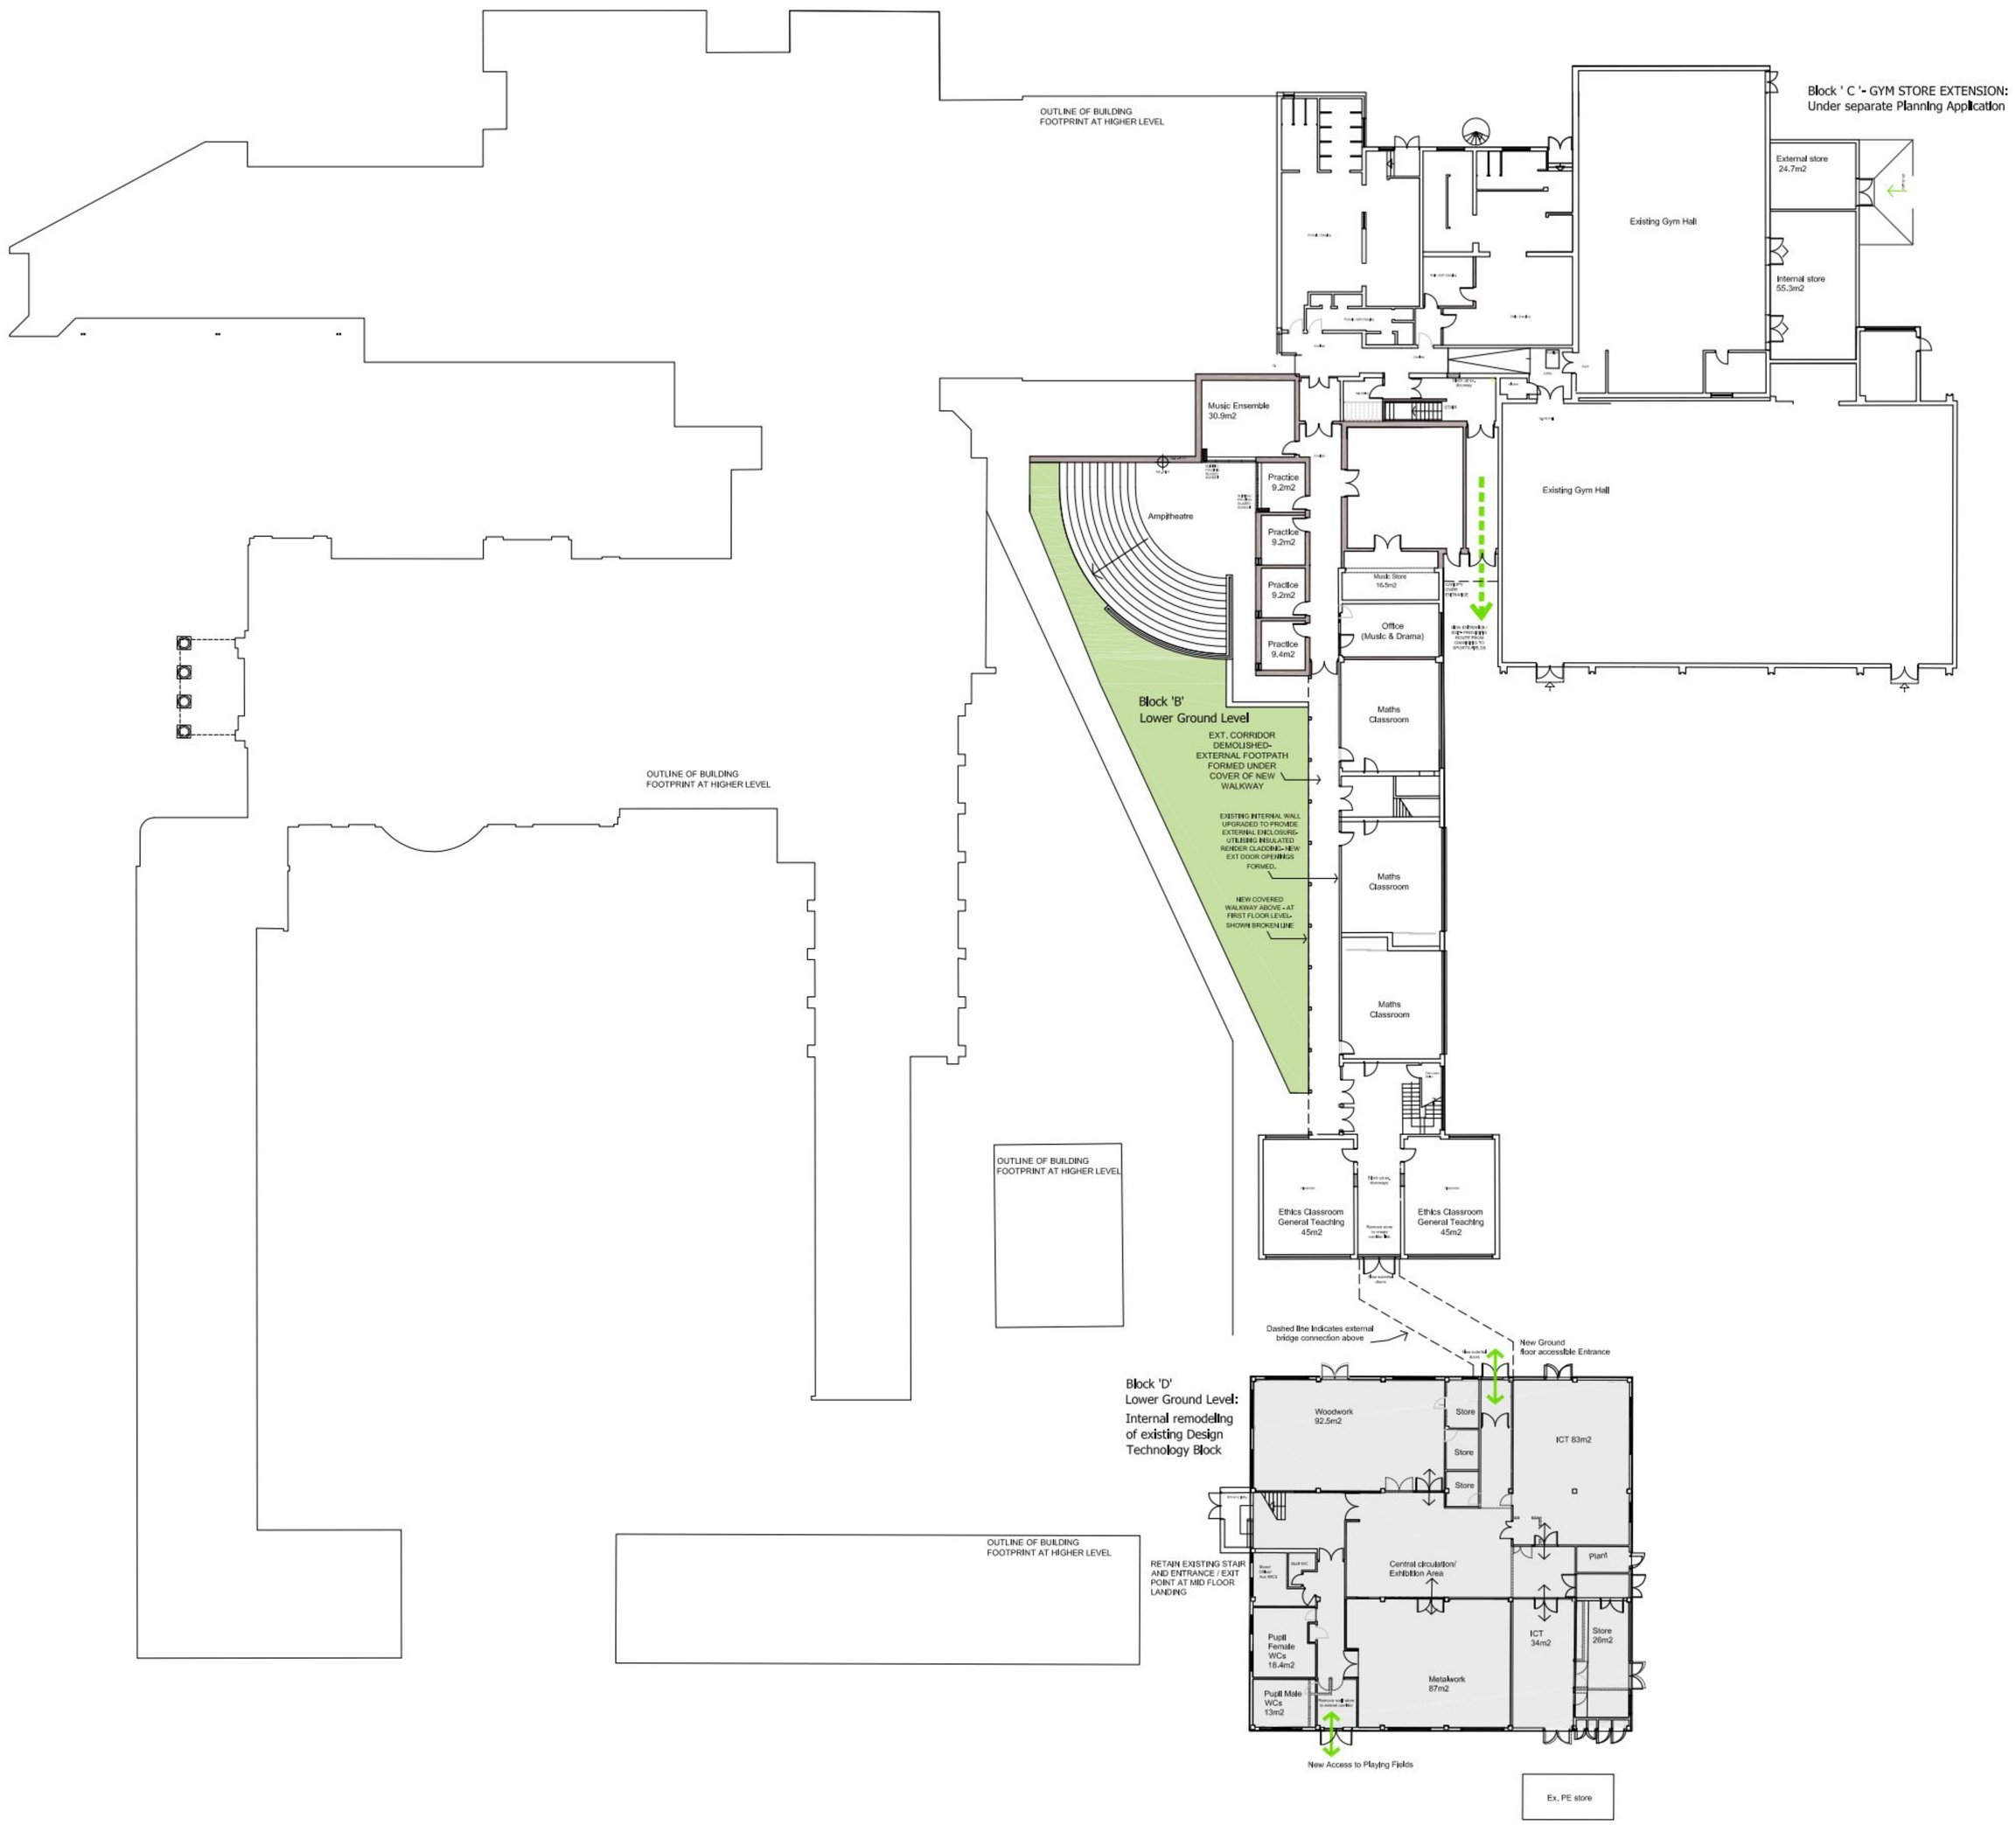



Plan 1:250 @ A1

5 0 10 20 30m

1:250

Purbrook Park School

Extensions, Internal Remodelling and External Works
Purbrook Park School, Waterlooville
Purbrook Park School Trust

Project & Drawing title

Lower Ground Level Plan (at Block B/D) as Proposed Overall

Drawn	Date	Checked	Date	Scale at A1
PT	30.06.14	HG	30.06.14	1:250

Job N°. 13 083 | Drawing N°. PL-08 | Rev.

Status: PLANNING

Ground Floor | Bicentennial Building
Southern Gate | Chichester
West Sussex | PO19 8FZ
t. 01243 774748
e. admin@mharchitects.co.uk
www.mharchitects.co.uk
Limited Company
Registered in England No.4992099