


The Leopard Inn

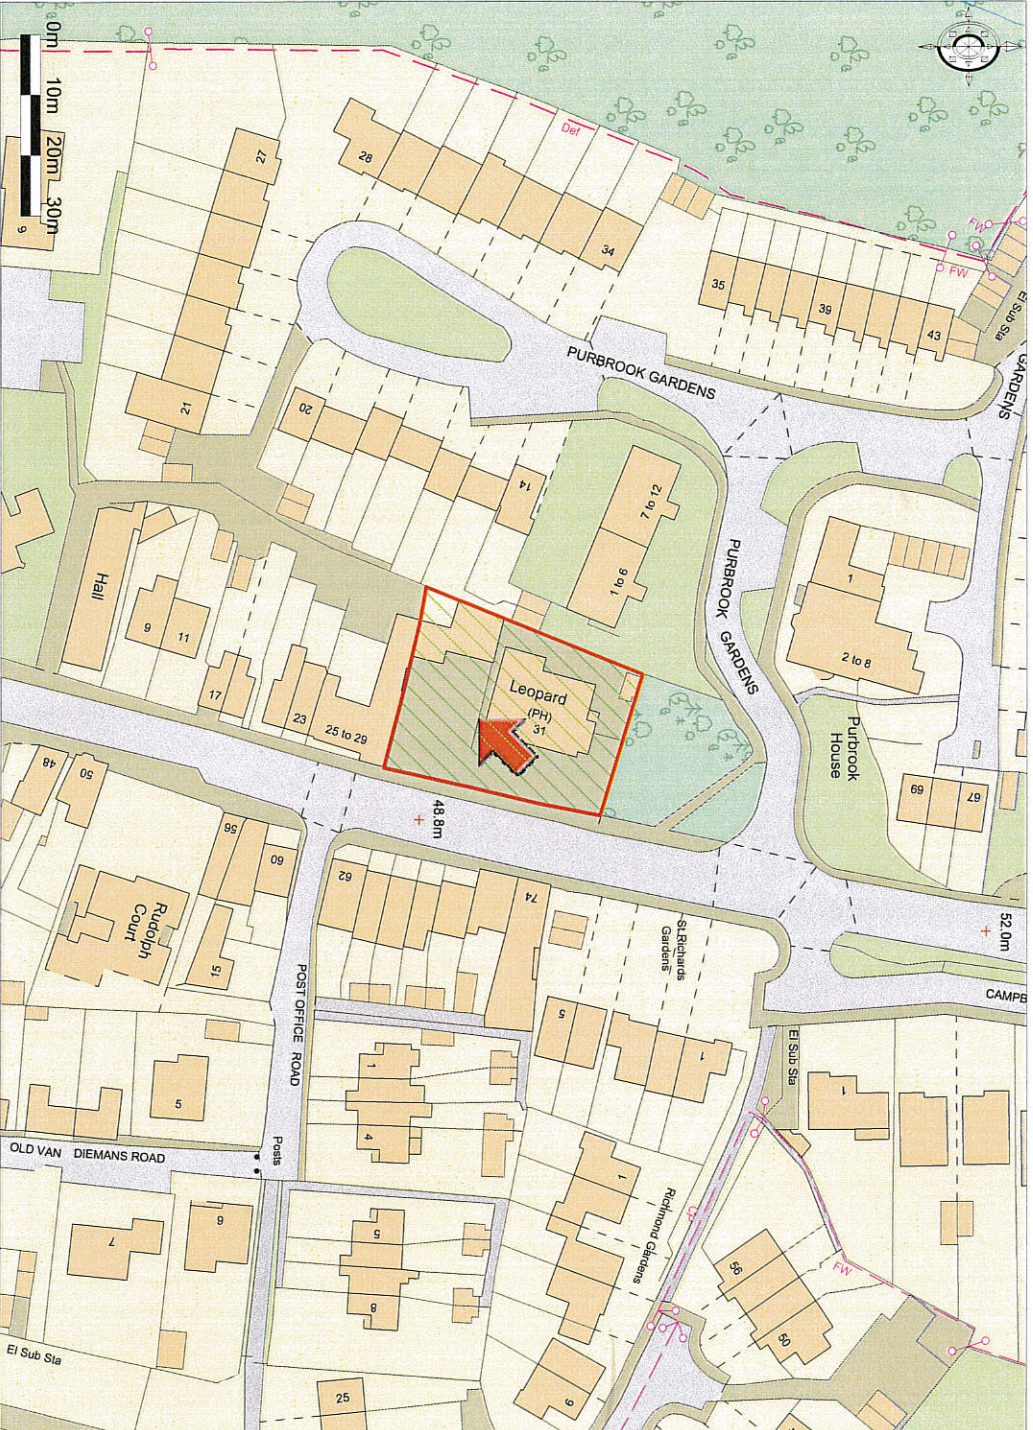

Ordnance Survey © Crown Copyright 2013. All rights reserved. Licence number 100023432. Printed Scale - 1:1250

Site Location Plan Scale 1:1250