


**PROPOSED ALTERATIONS AND ADDITIONS.
47, ST. THOMAS AVENUE, HAYLING ISLAND, HANTS.**

FOR MR & MRS SKENNERTON.

EXISTING LAYOUT

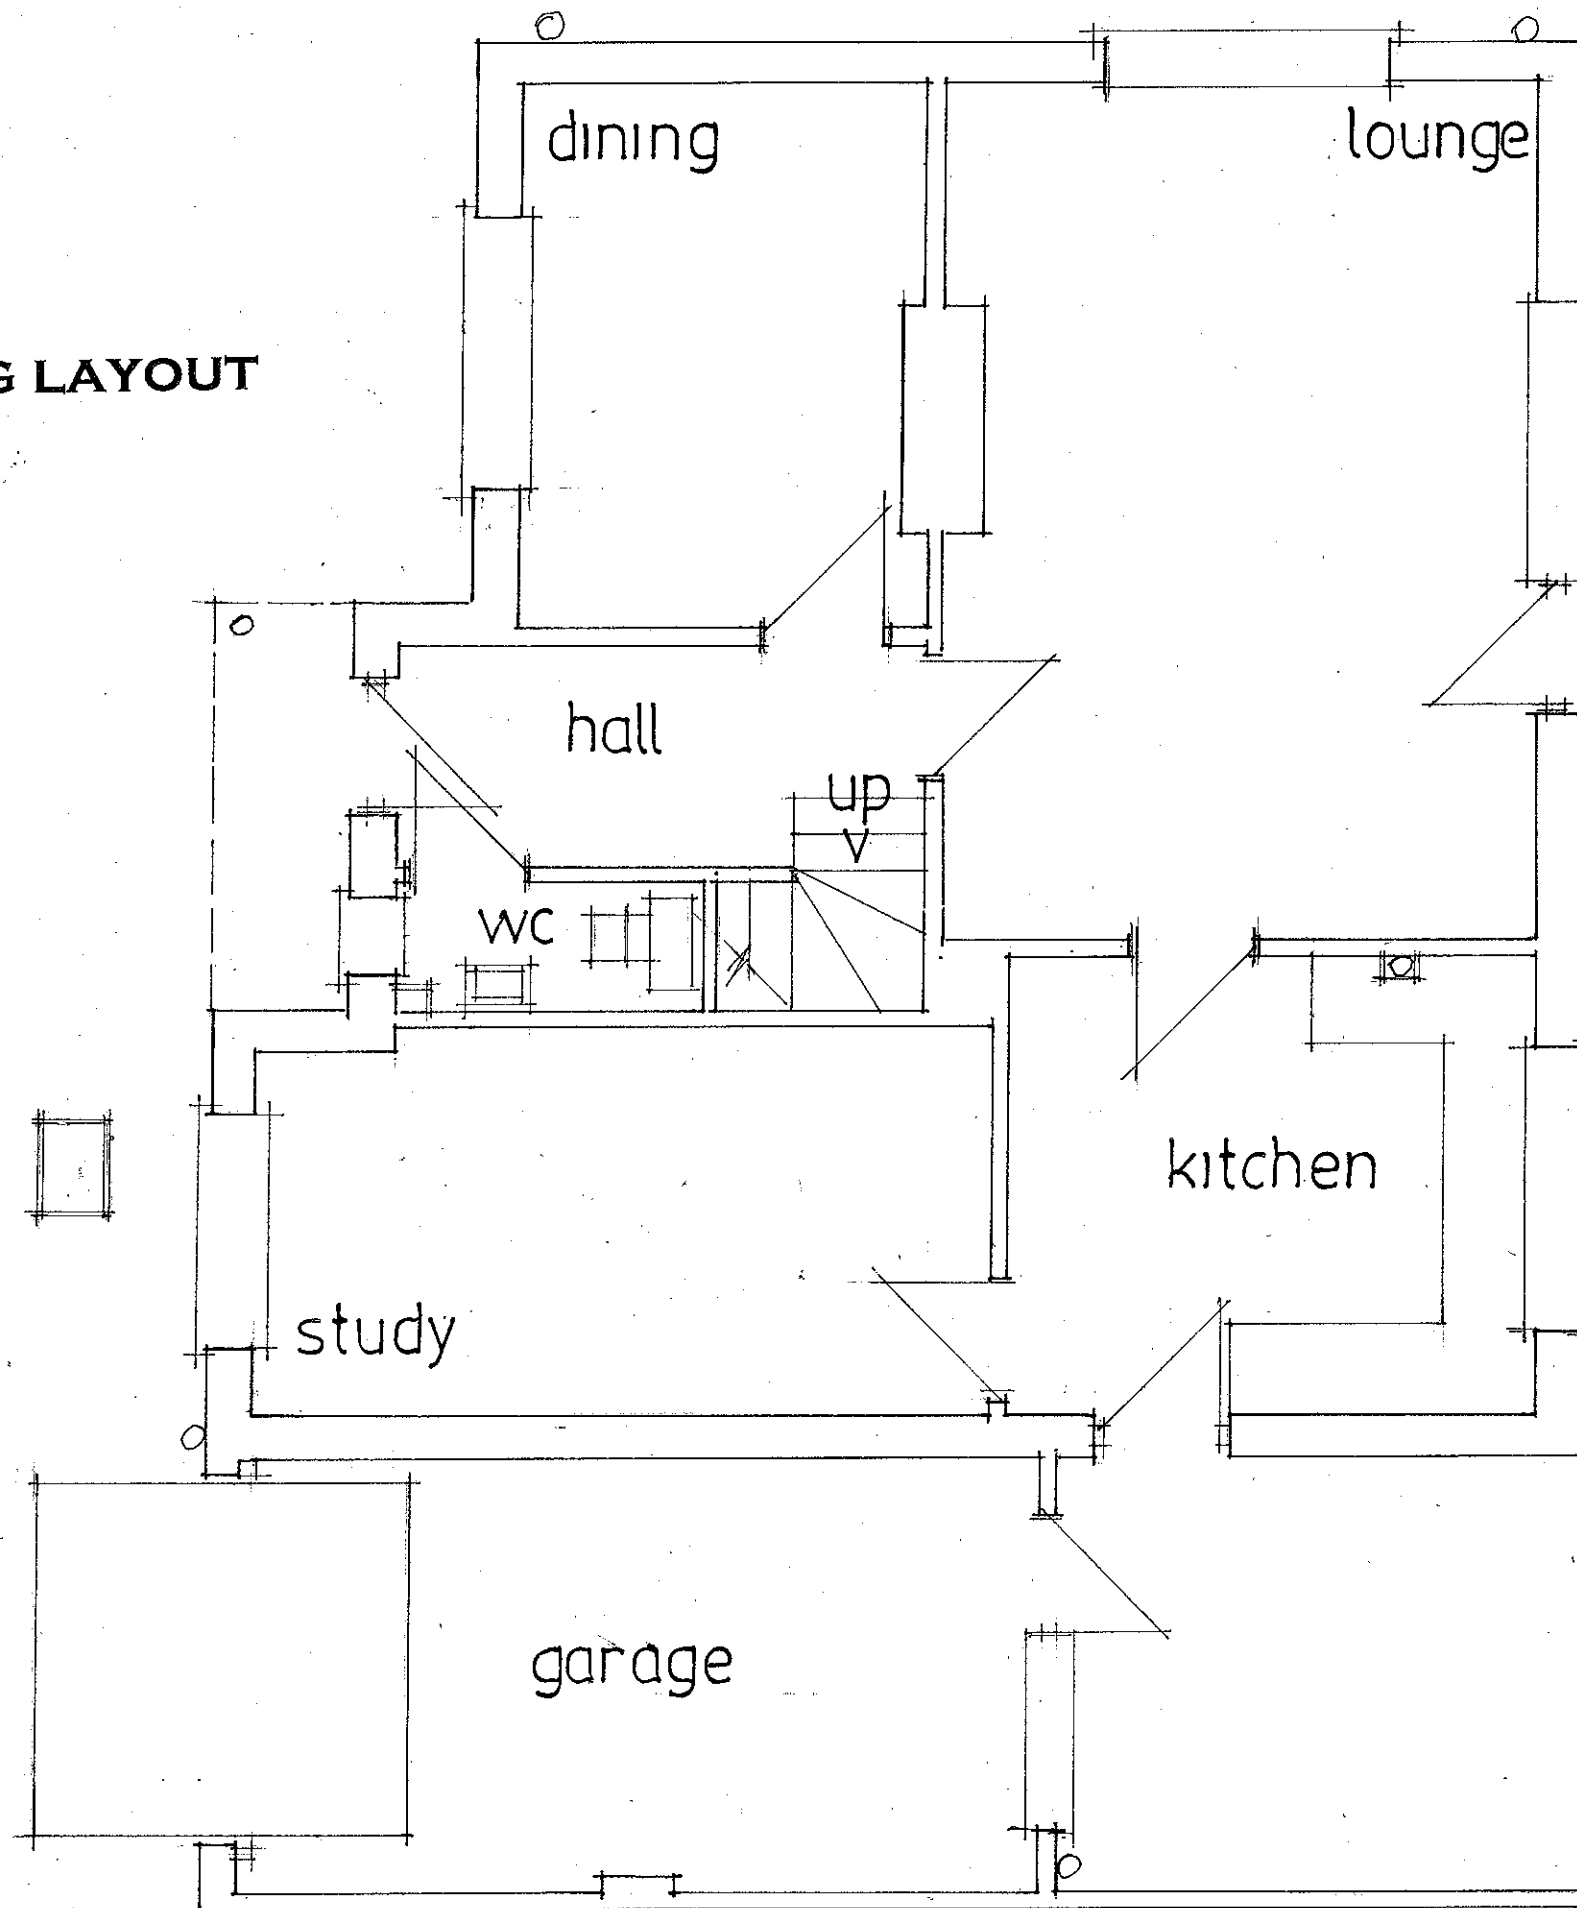

date jan 14
scale 1:50

PETER J. WALKER MRICS
CHARTERED SURVEYOR
182 SEAFRONT, HAYLING ISLAND, HANTS
PO11 9 AN

TEL: 02392 467571