
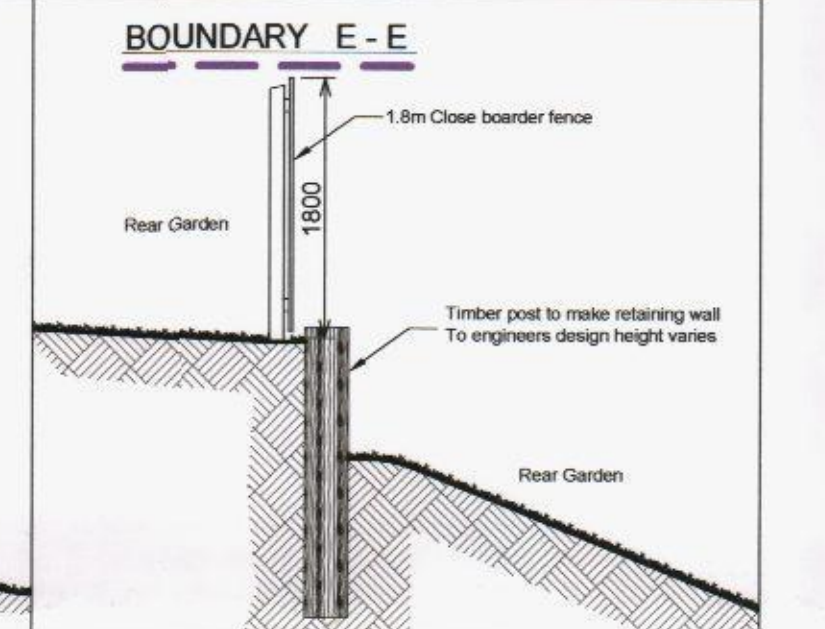
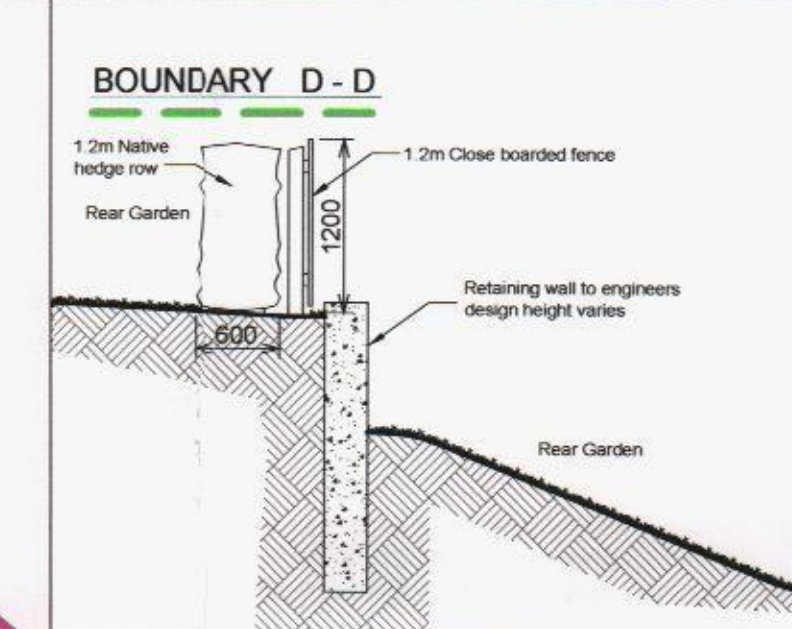
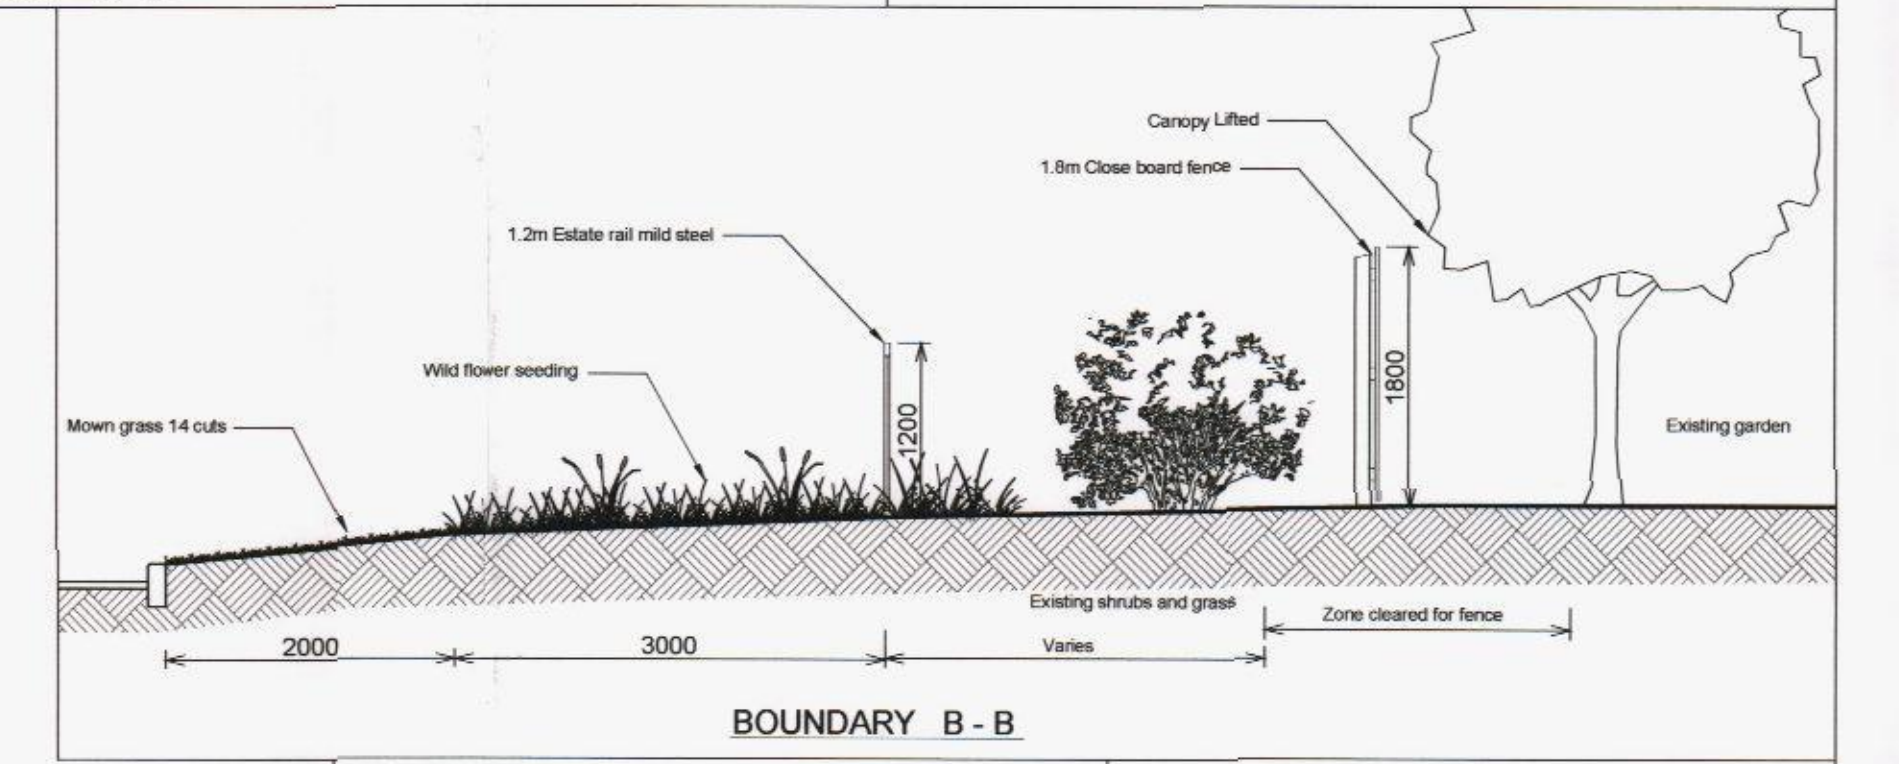
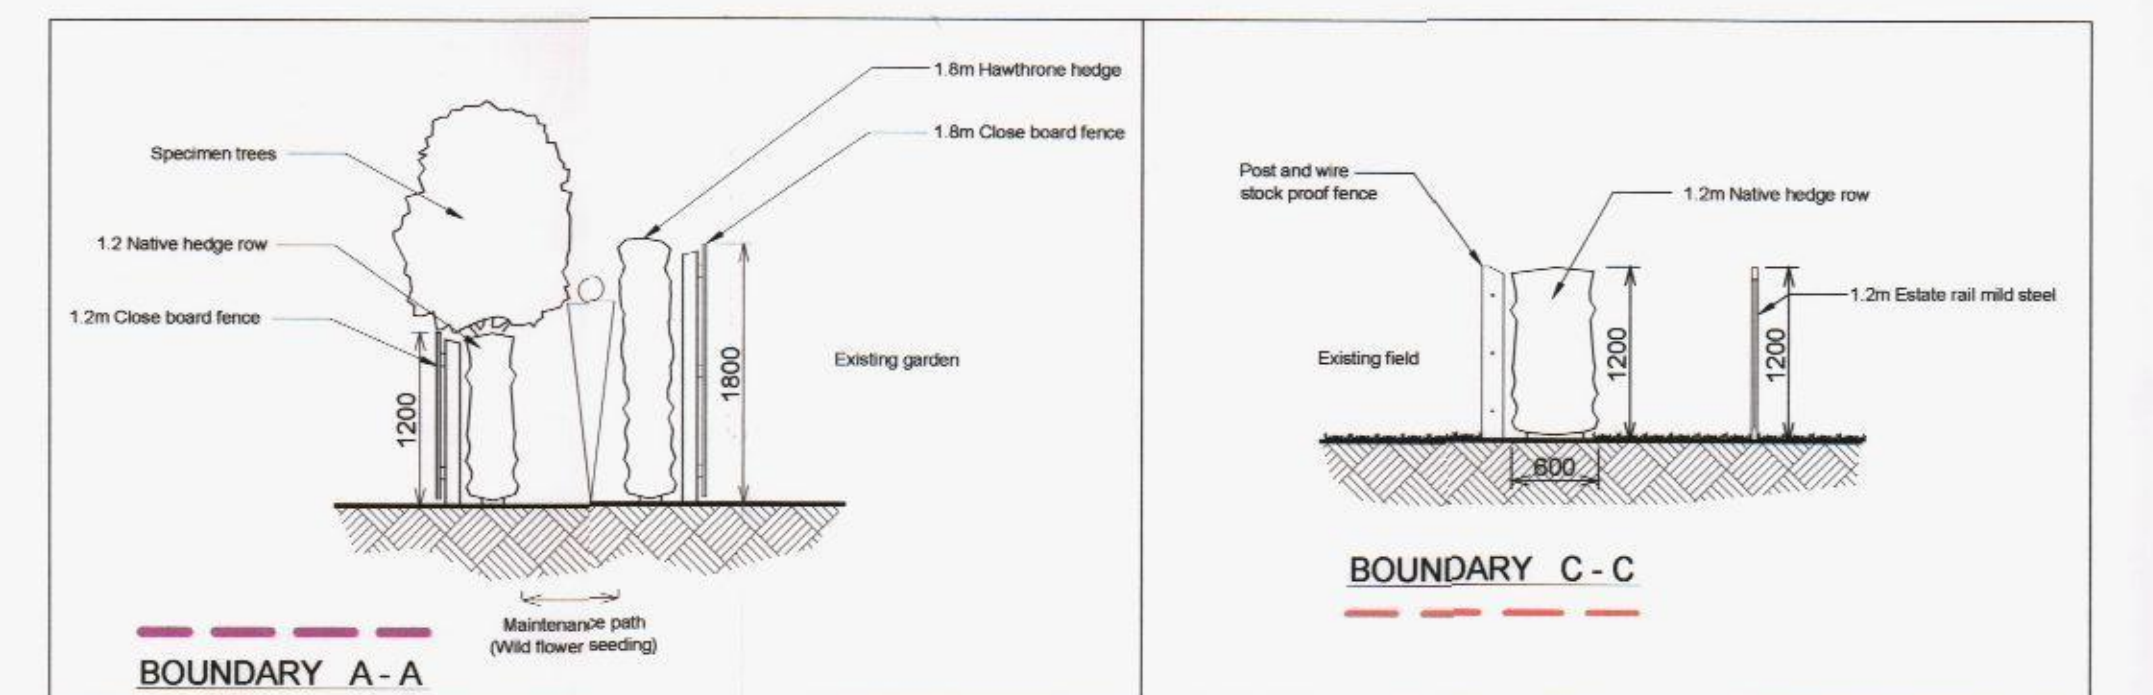
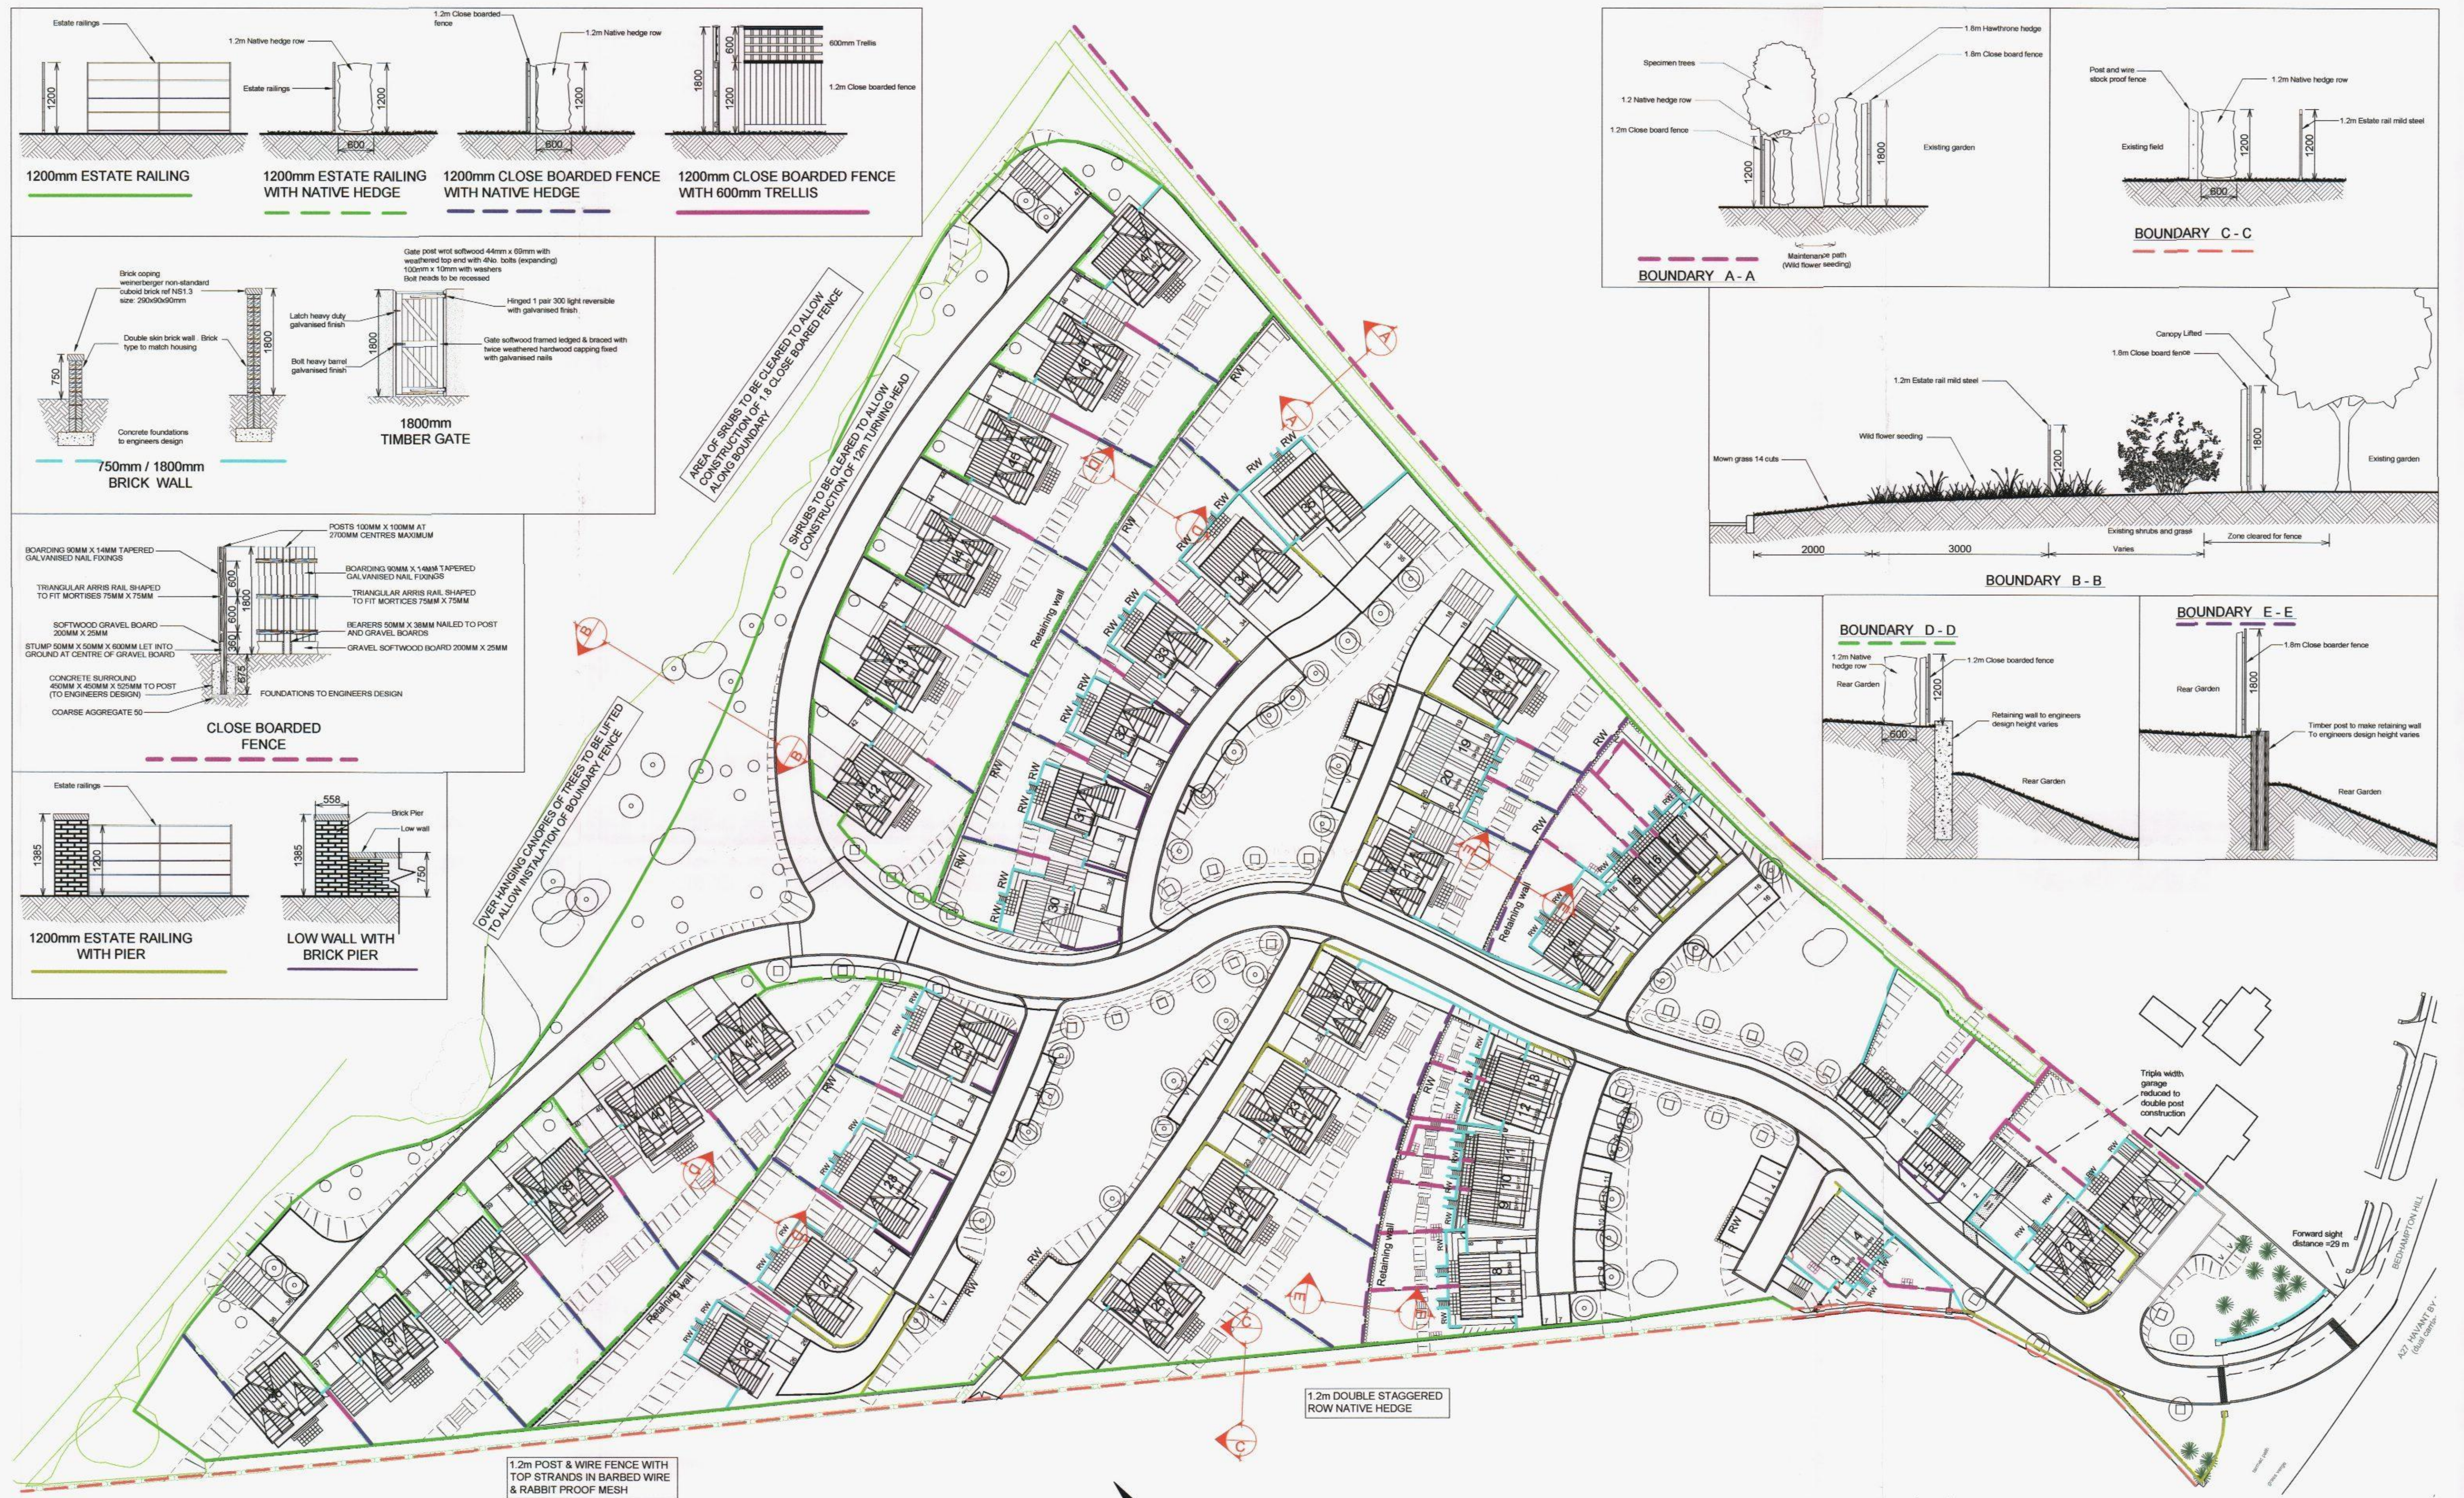
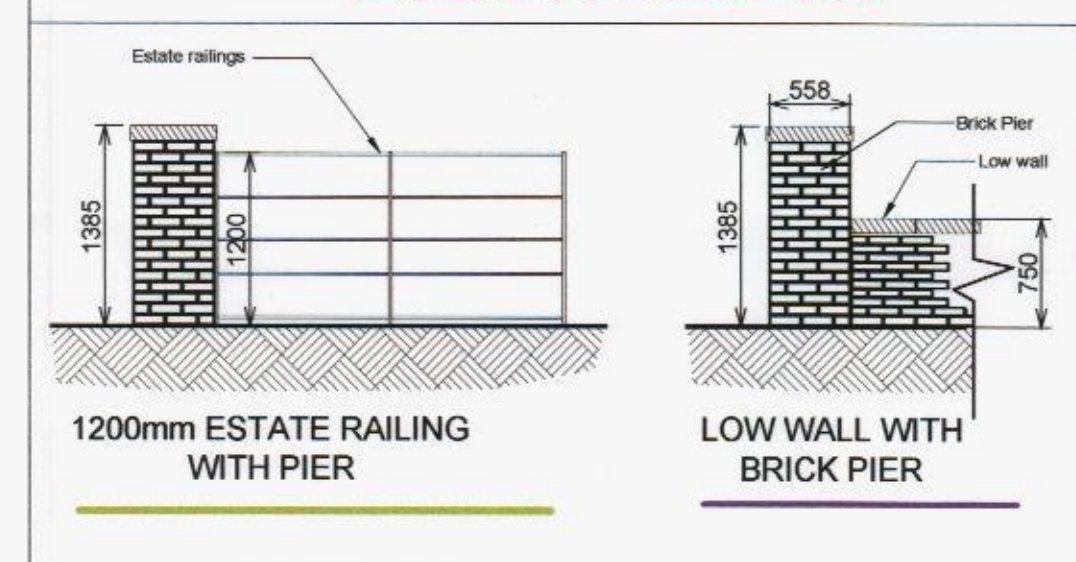
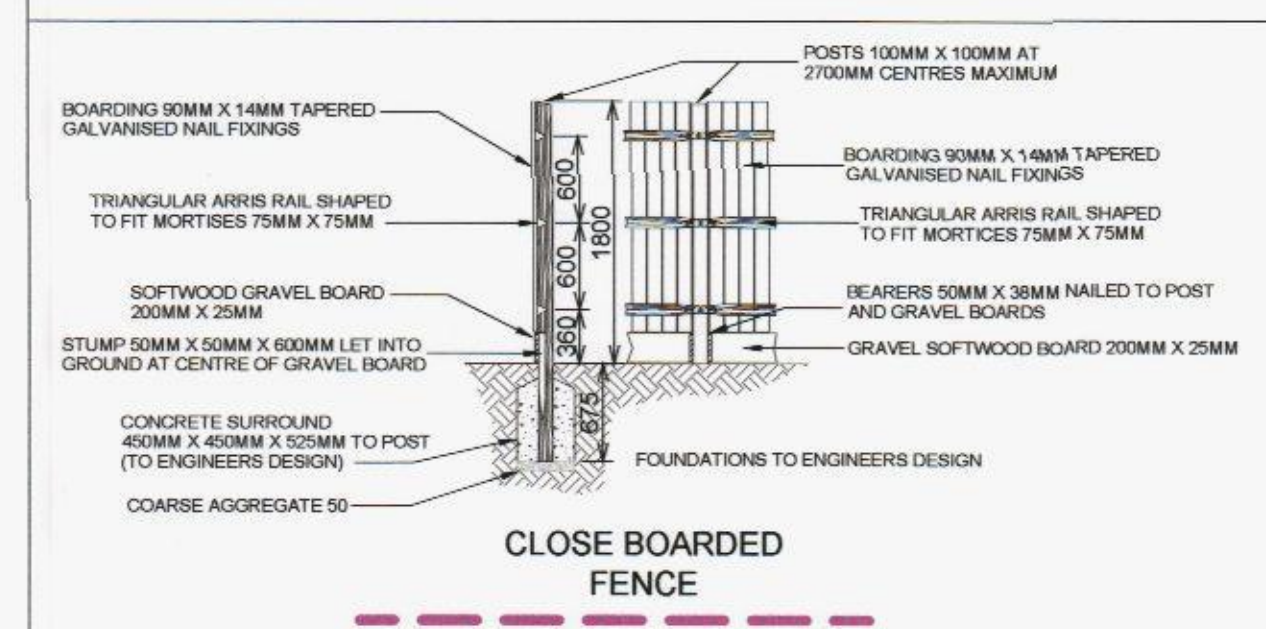
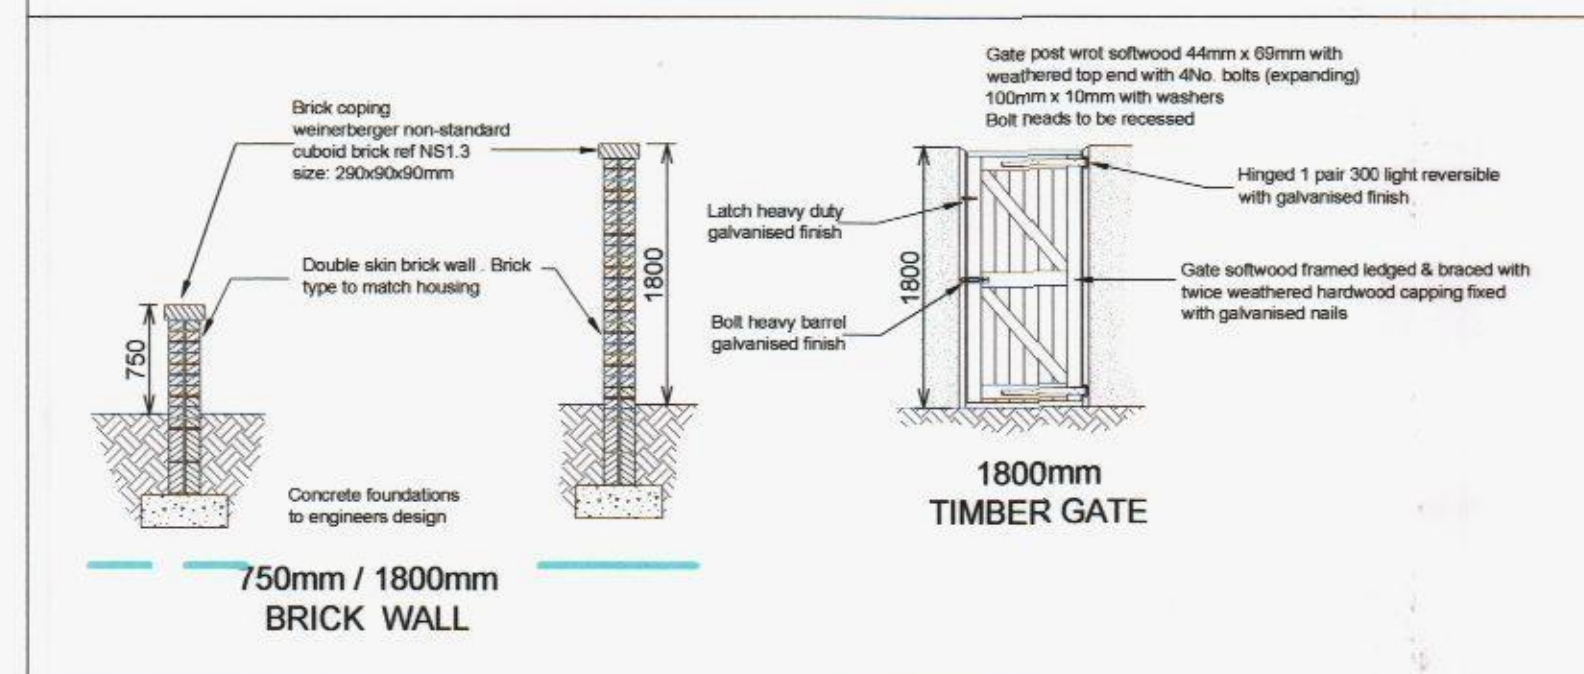


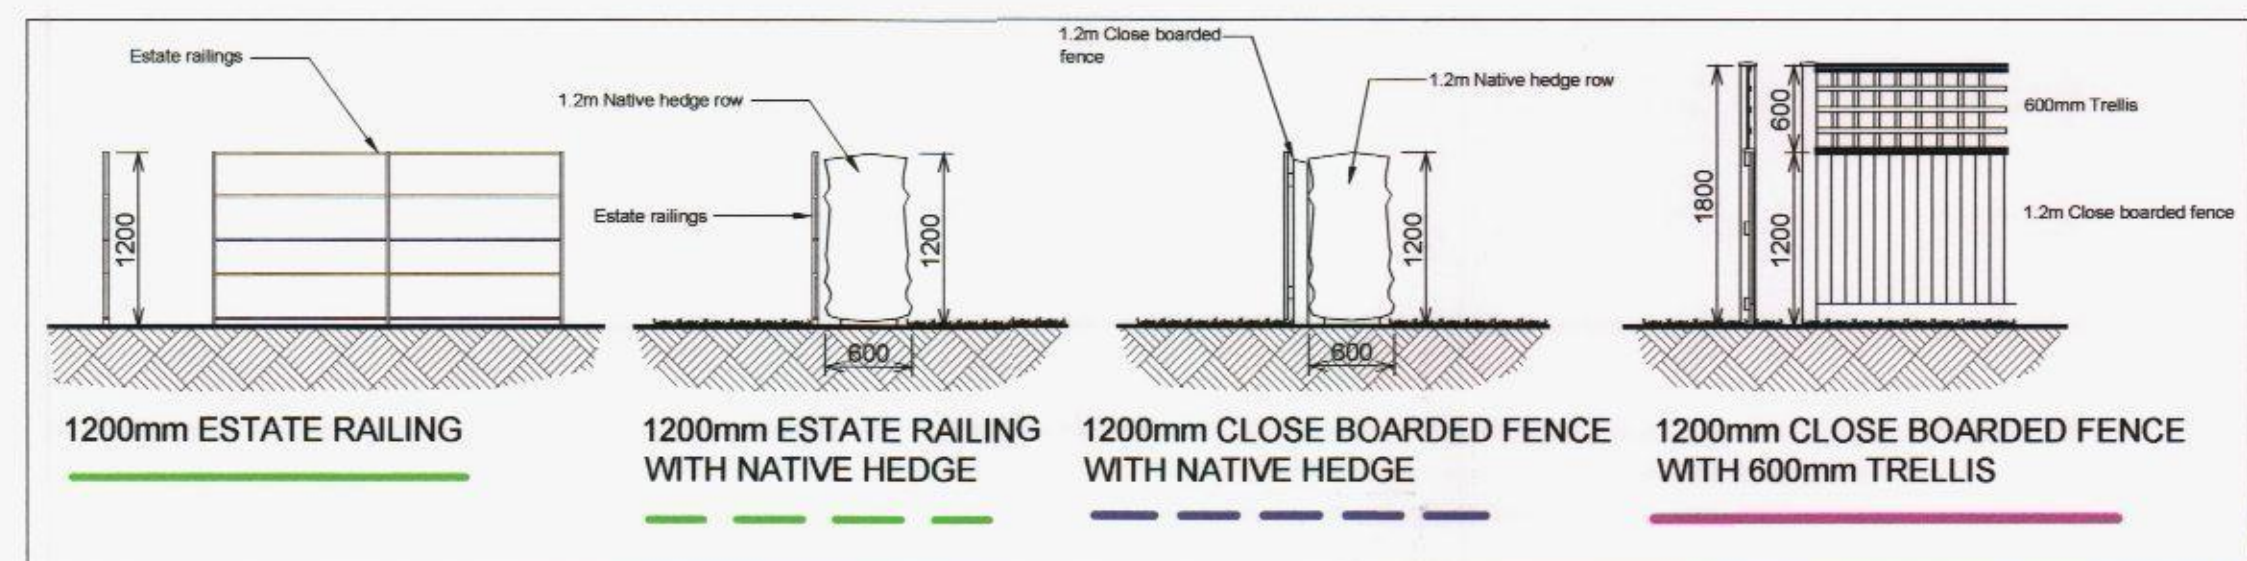

lhc architecture urbanism landscape LHC GROUP www.lhc.net EXETER PLYMOUTH SOUTHAMPTON	01392 444334 01752 865988 08450 714505	TITLE PORTSDOWN HILL HAVANT DETAIL BOUNDARY TREATMENT PLAN DATE FEB 2014 DRAWING No. P.01.22 DRAWING - STATUS PLANNING	SCALE 1:500 @ A1 REV AUTHOR / CHECKED MH / DAH	REASON DATE COMMENTS AUTHOR / CHECKED HAVANT BOROUGH COUNCIL 05 MAR 2014 RECEIVED
--	--	---	--	--

CONTRACTORS MUST CHECK ALL UNDERGROUND SERVICES BEFORE WORKING. ONLY TYPED UNDERGROUND SERVICES MUST BE REPORTED TO THE ARCHITECT BEFORE PROCEEDING. THIS DRAWING IS COPYRIGHT © THE DRAWING IS COPYRIGHT