
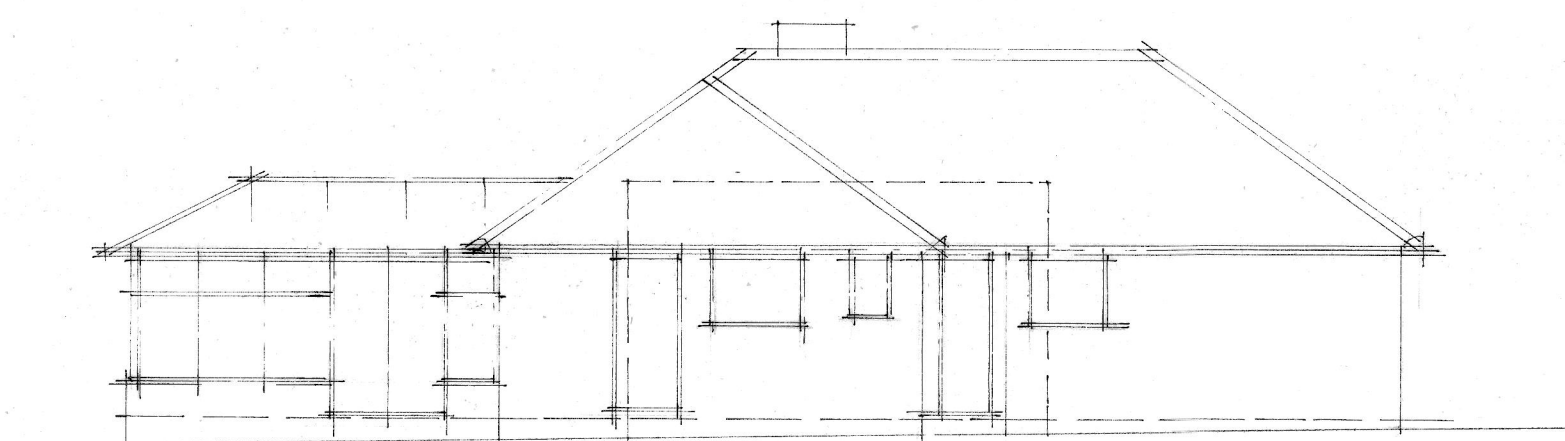
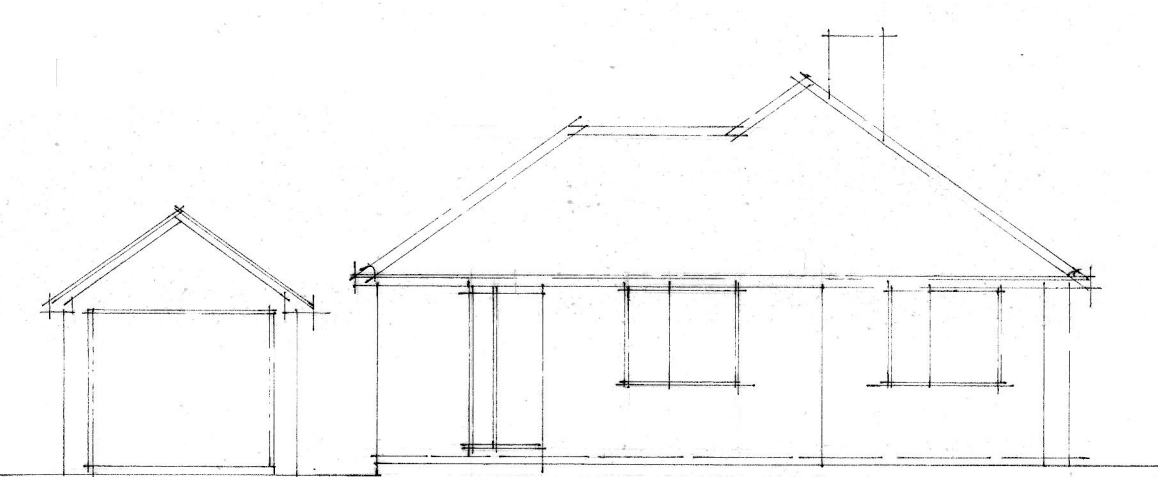
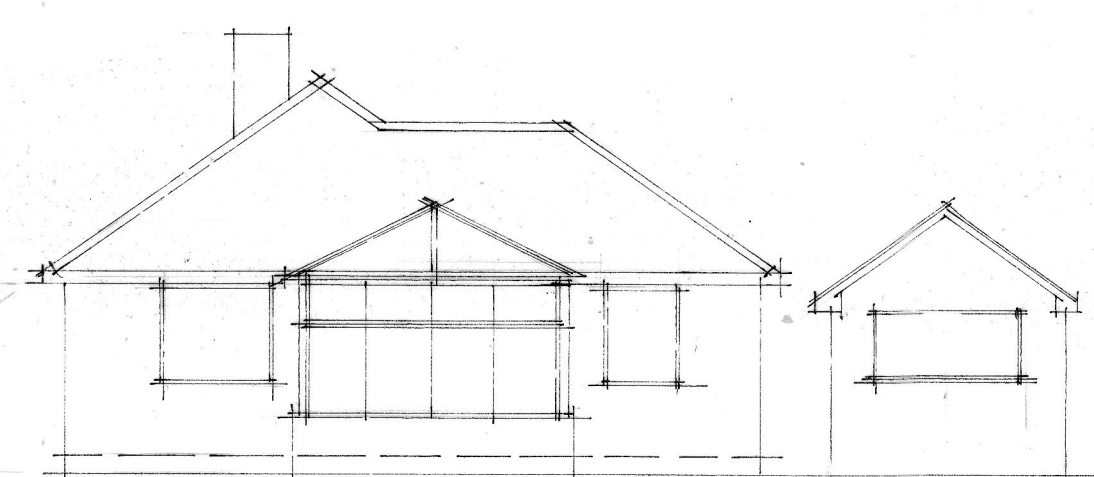
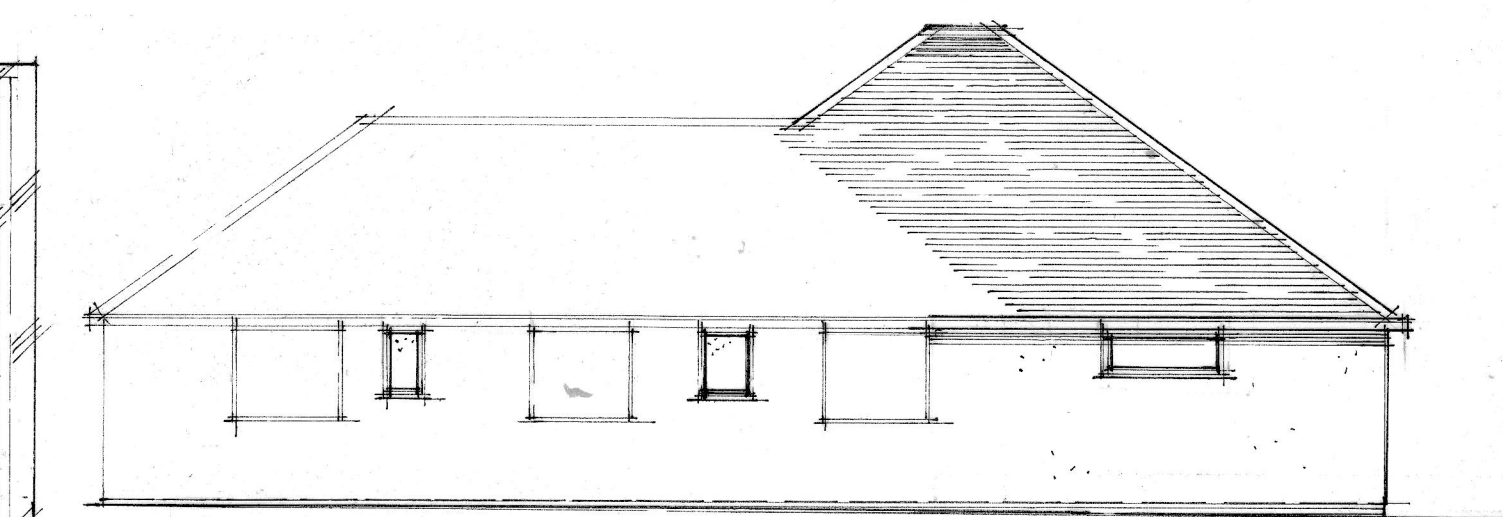
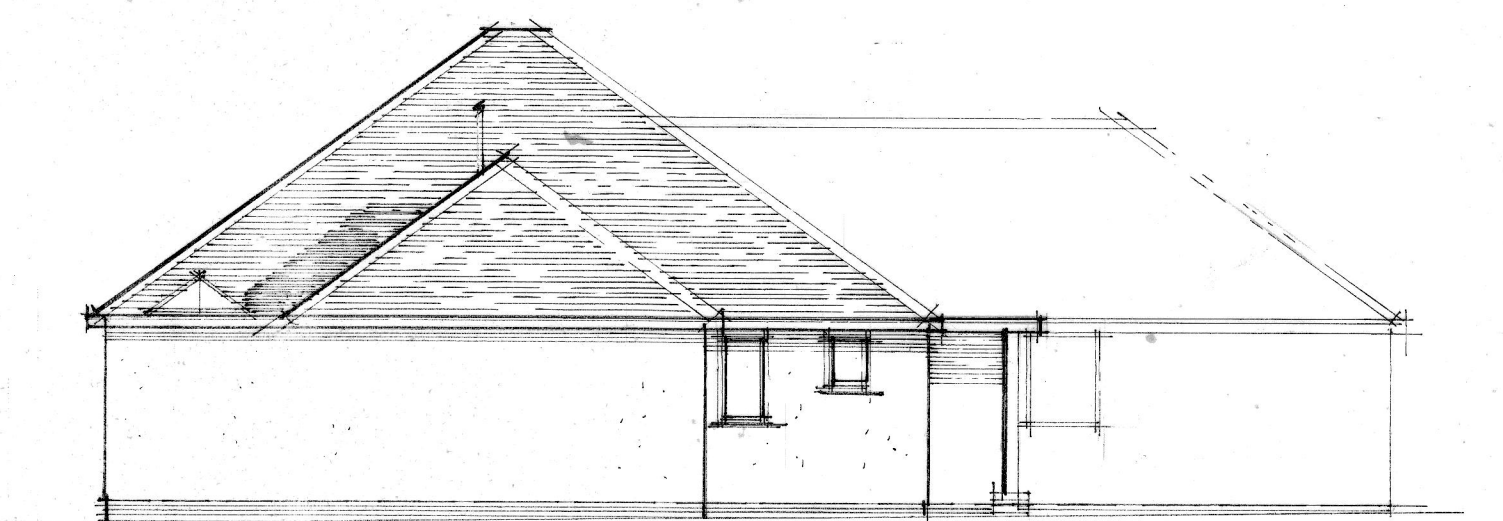
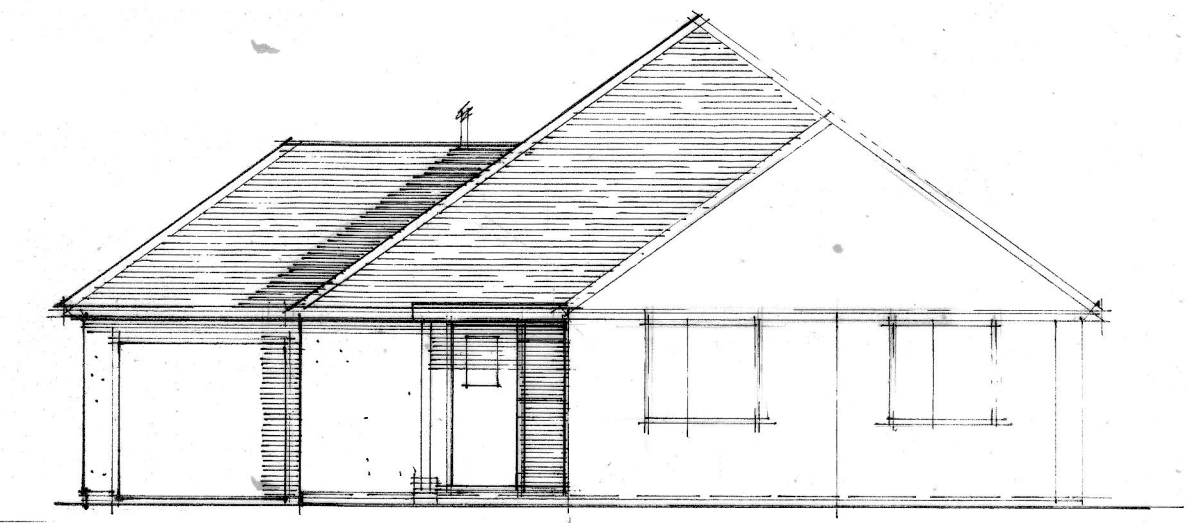
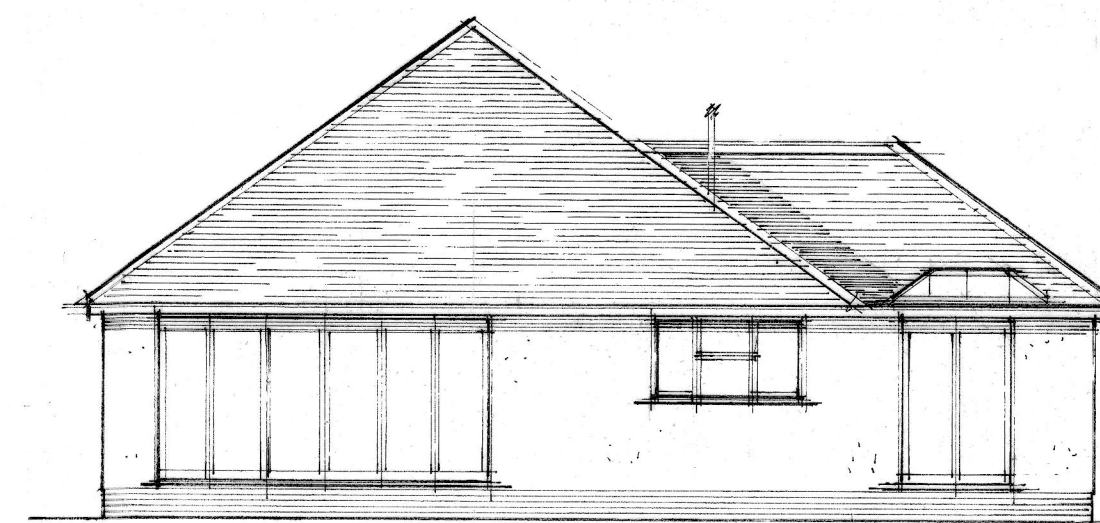
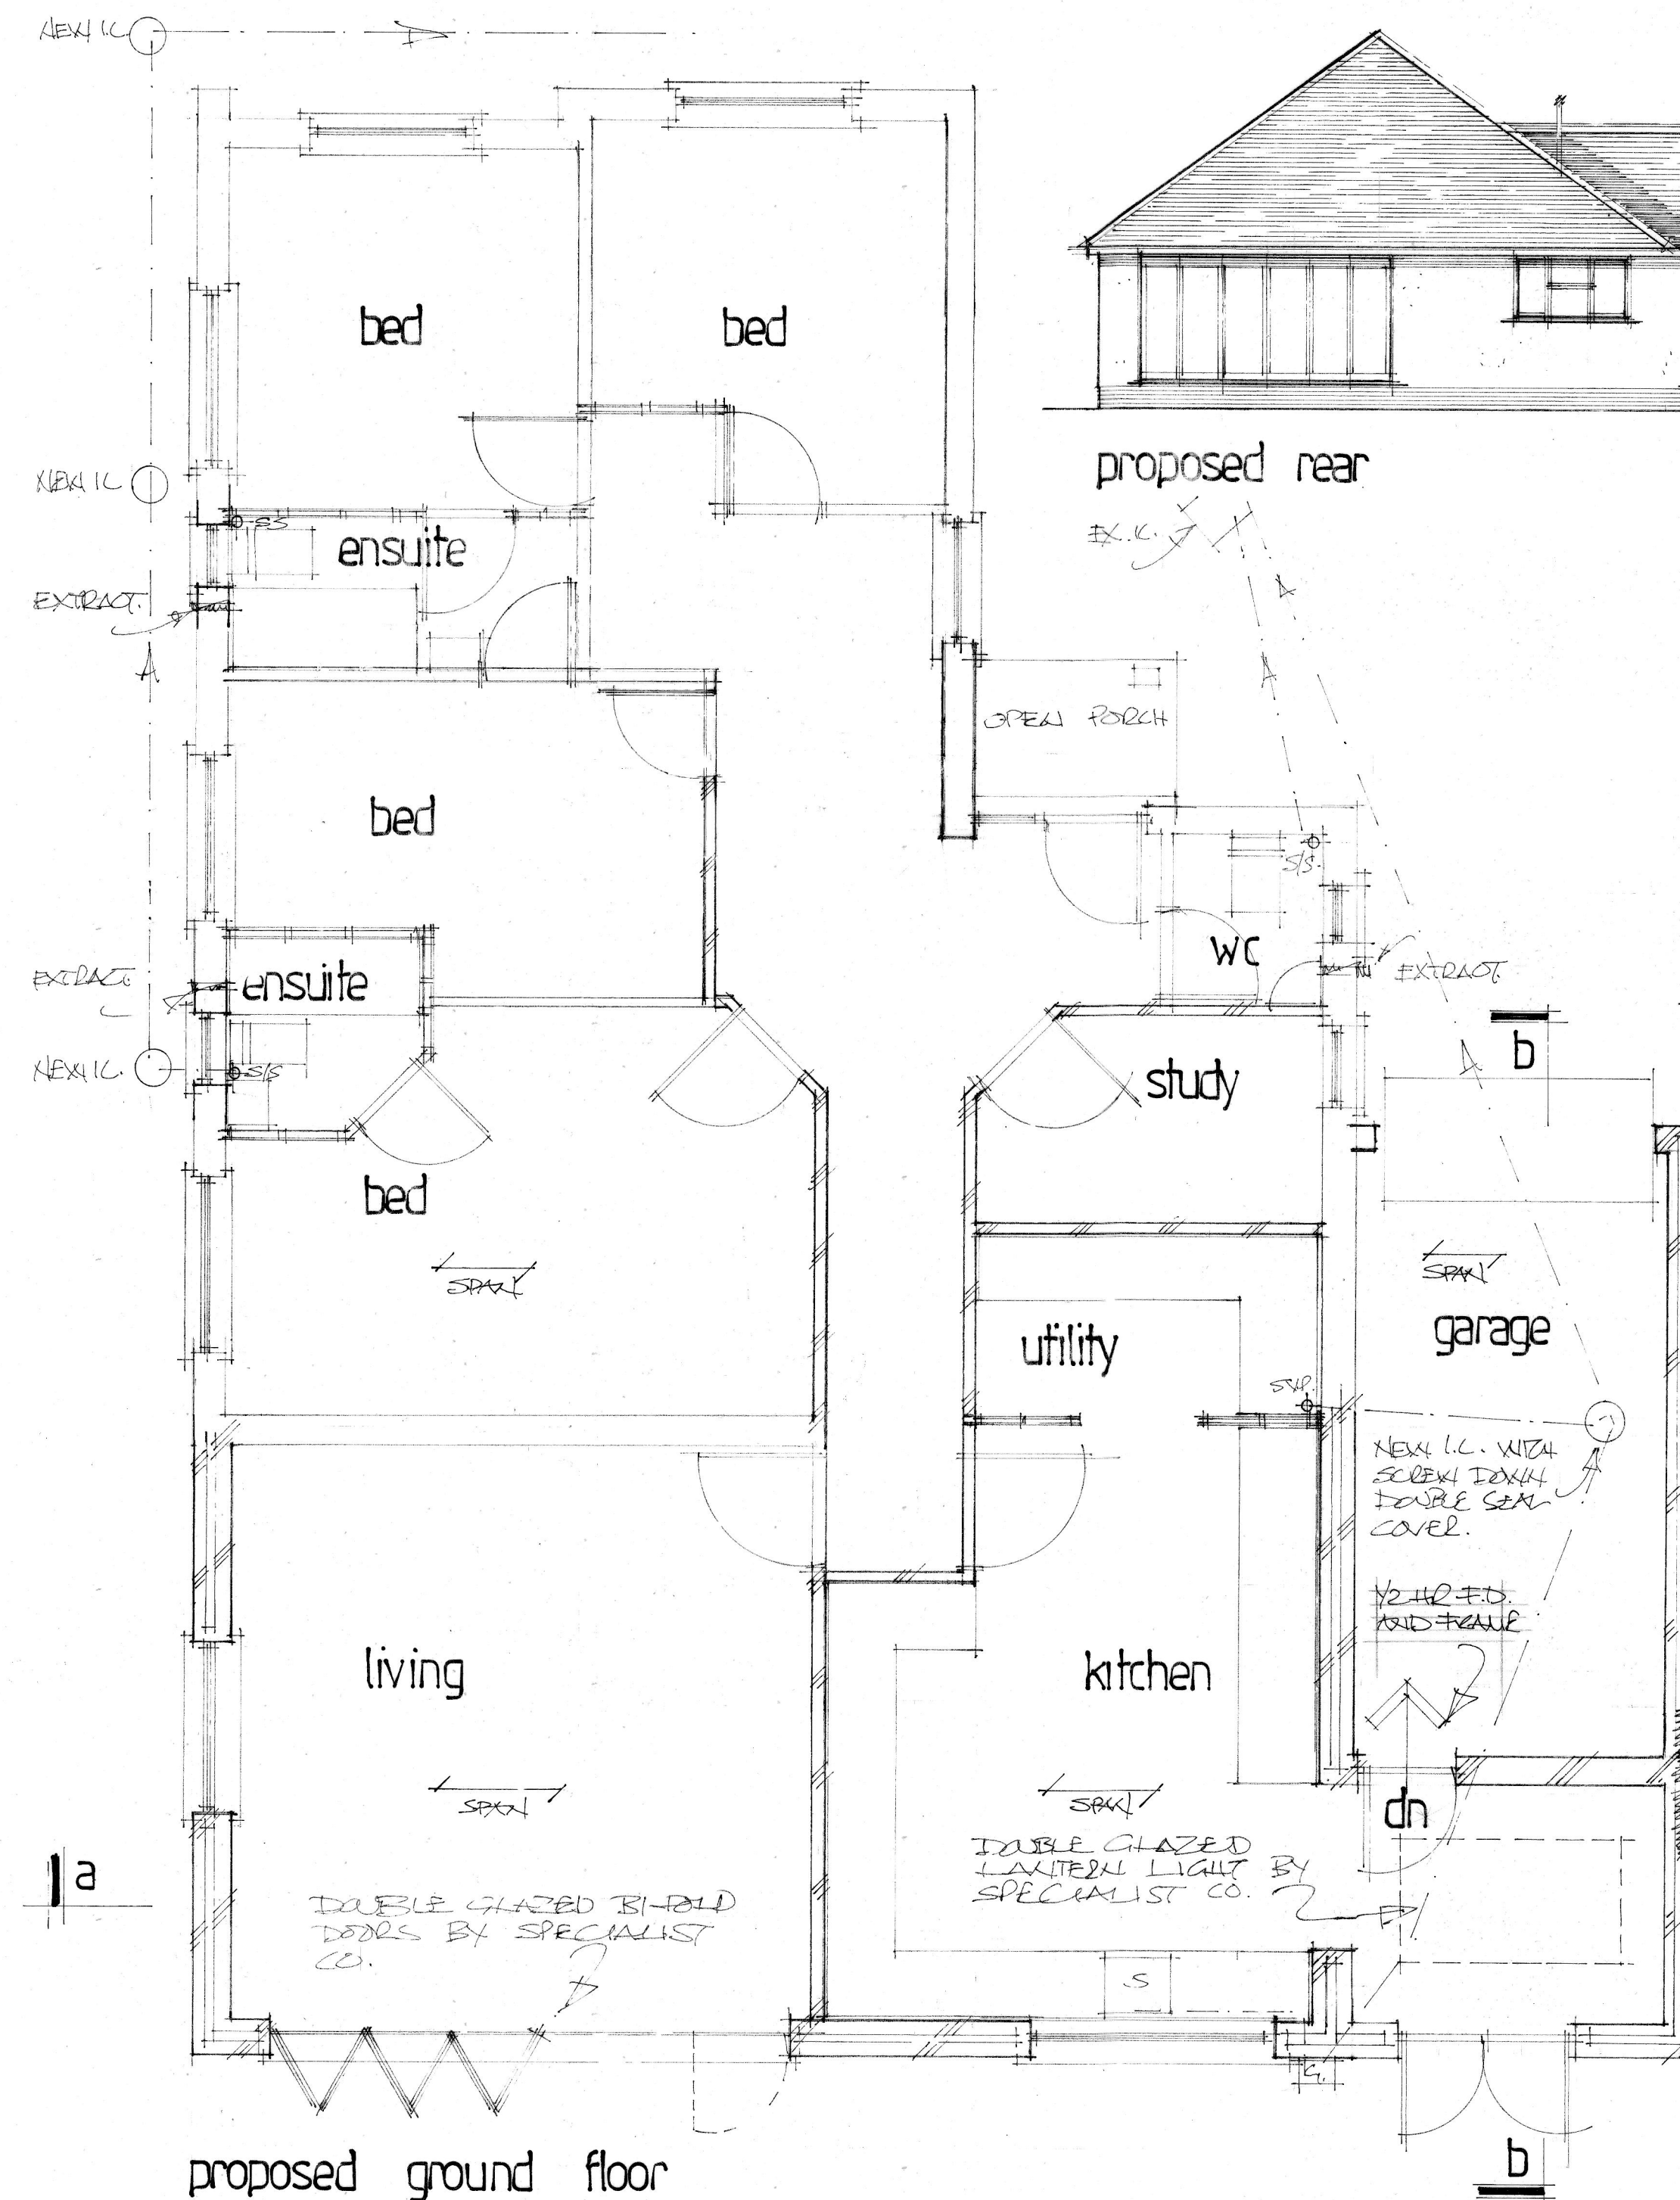
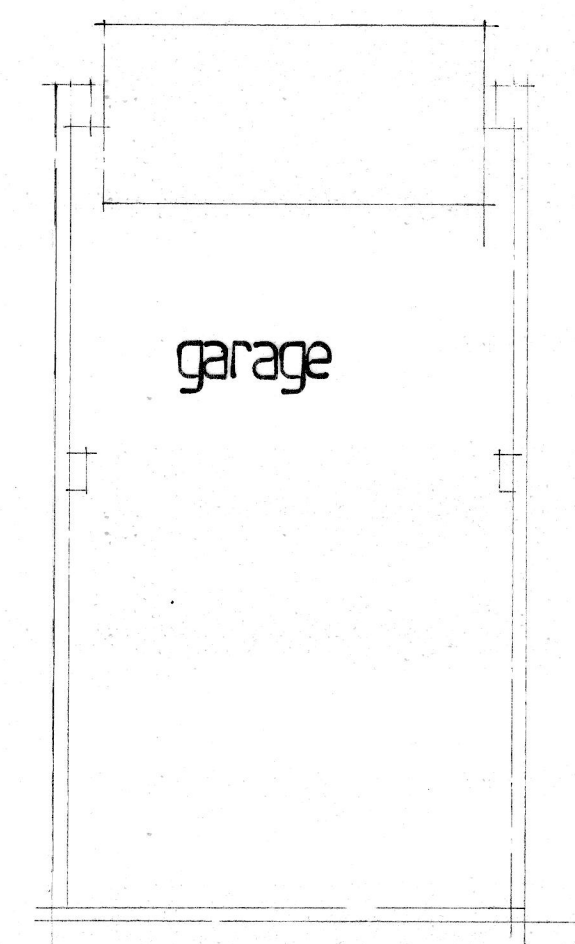


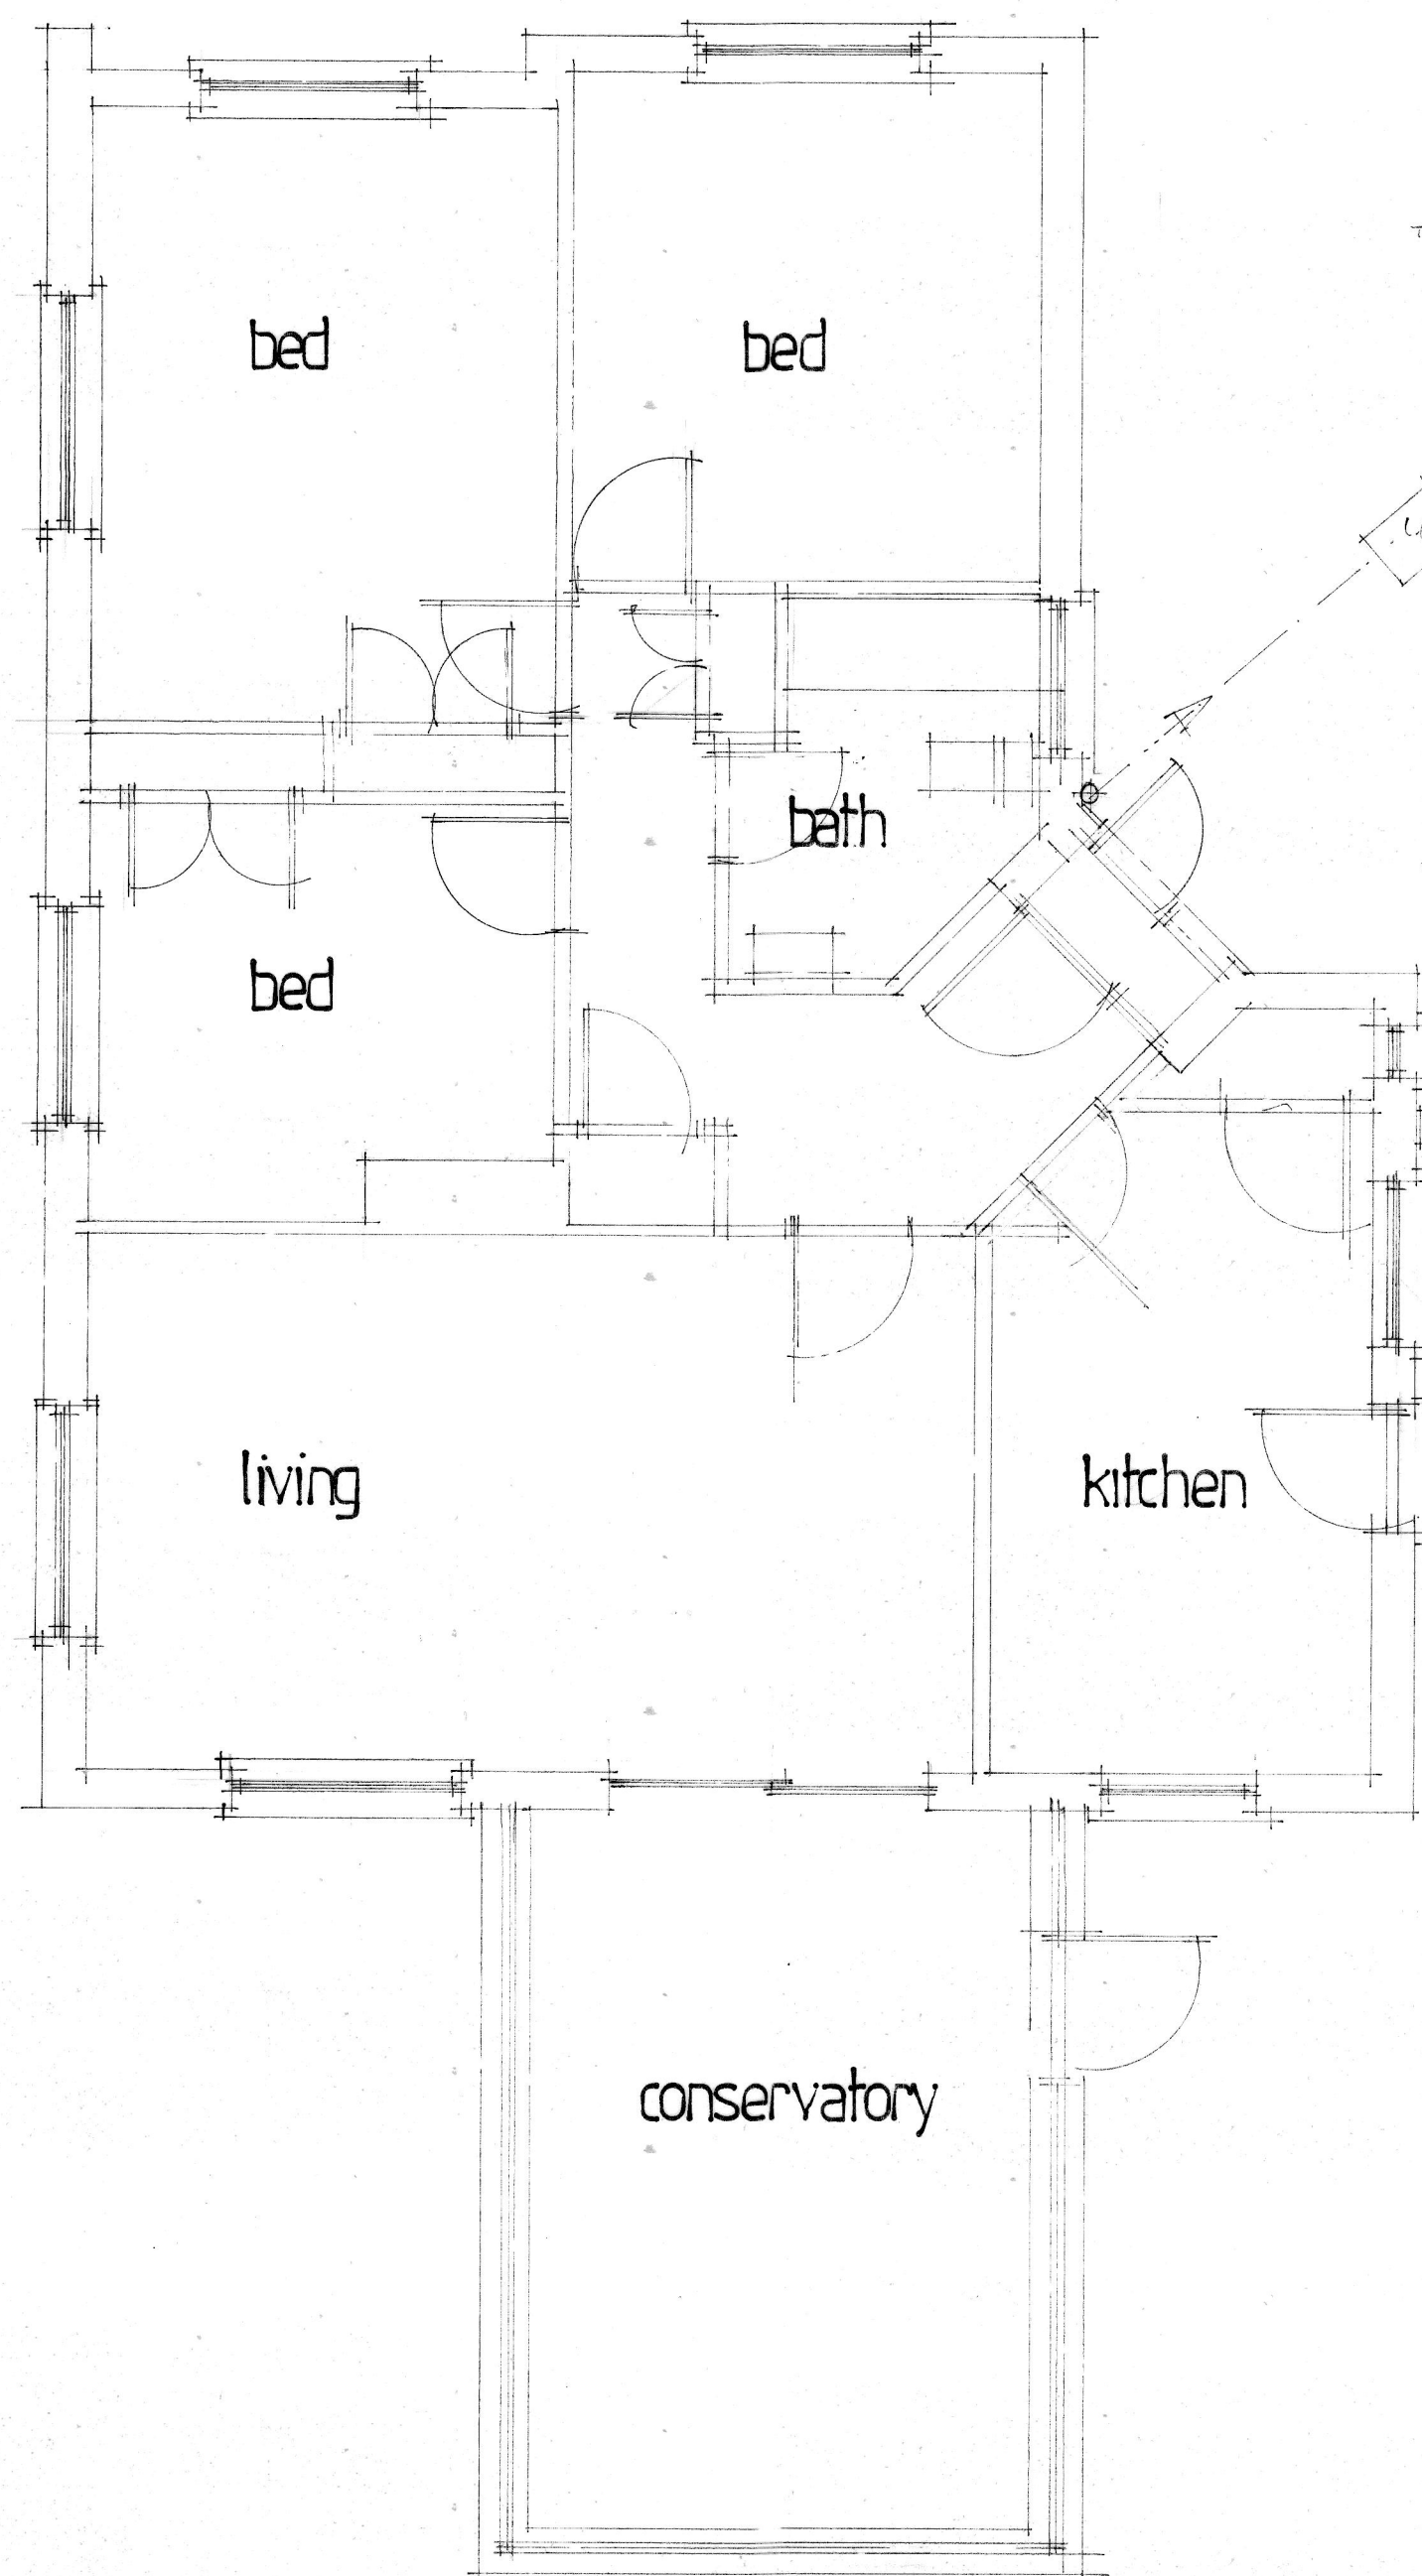

THORNS-YOUNG
ARCHITECTURAL

THORNS-YOUNG LTD
CHARTERED BUILDING CONSULTANTS
232 London Road, North End, Portsmouth PO2 9JQ
Tel: (023) 9267 2883 Fax: (023) 9266 3457
Website: www.thornsyong.co.uk

Client
MR AND MRS. J. DANCE

Job Title
EXISTING PLANS AND
ELEVATIONS
PROPOSED GROUND FLOOR

Drawing Title
23 STANTON AVENUE
HAYLING ISLAND

Scale 1:50 + 1:100

Date APRIL 2011 Drawn by CUL

Drg. No. 7092:14:1 Rev.