


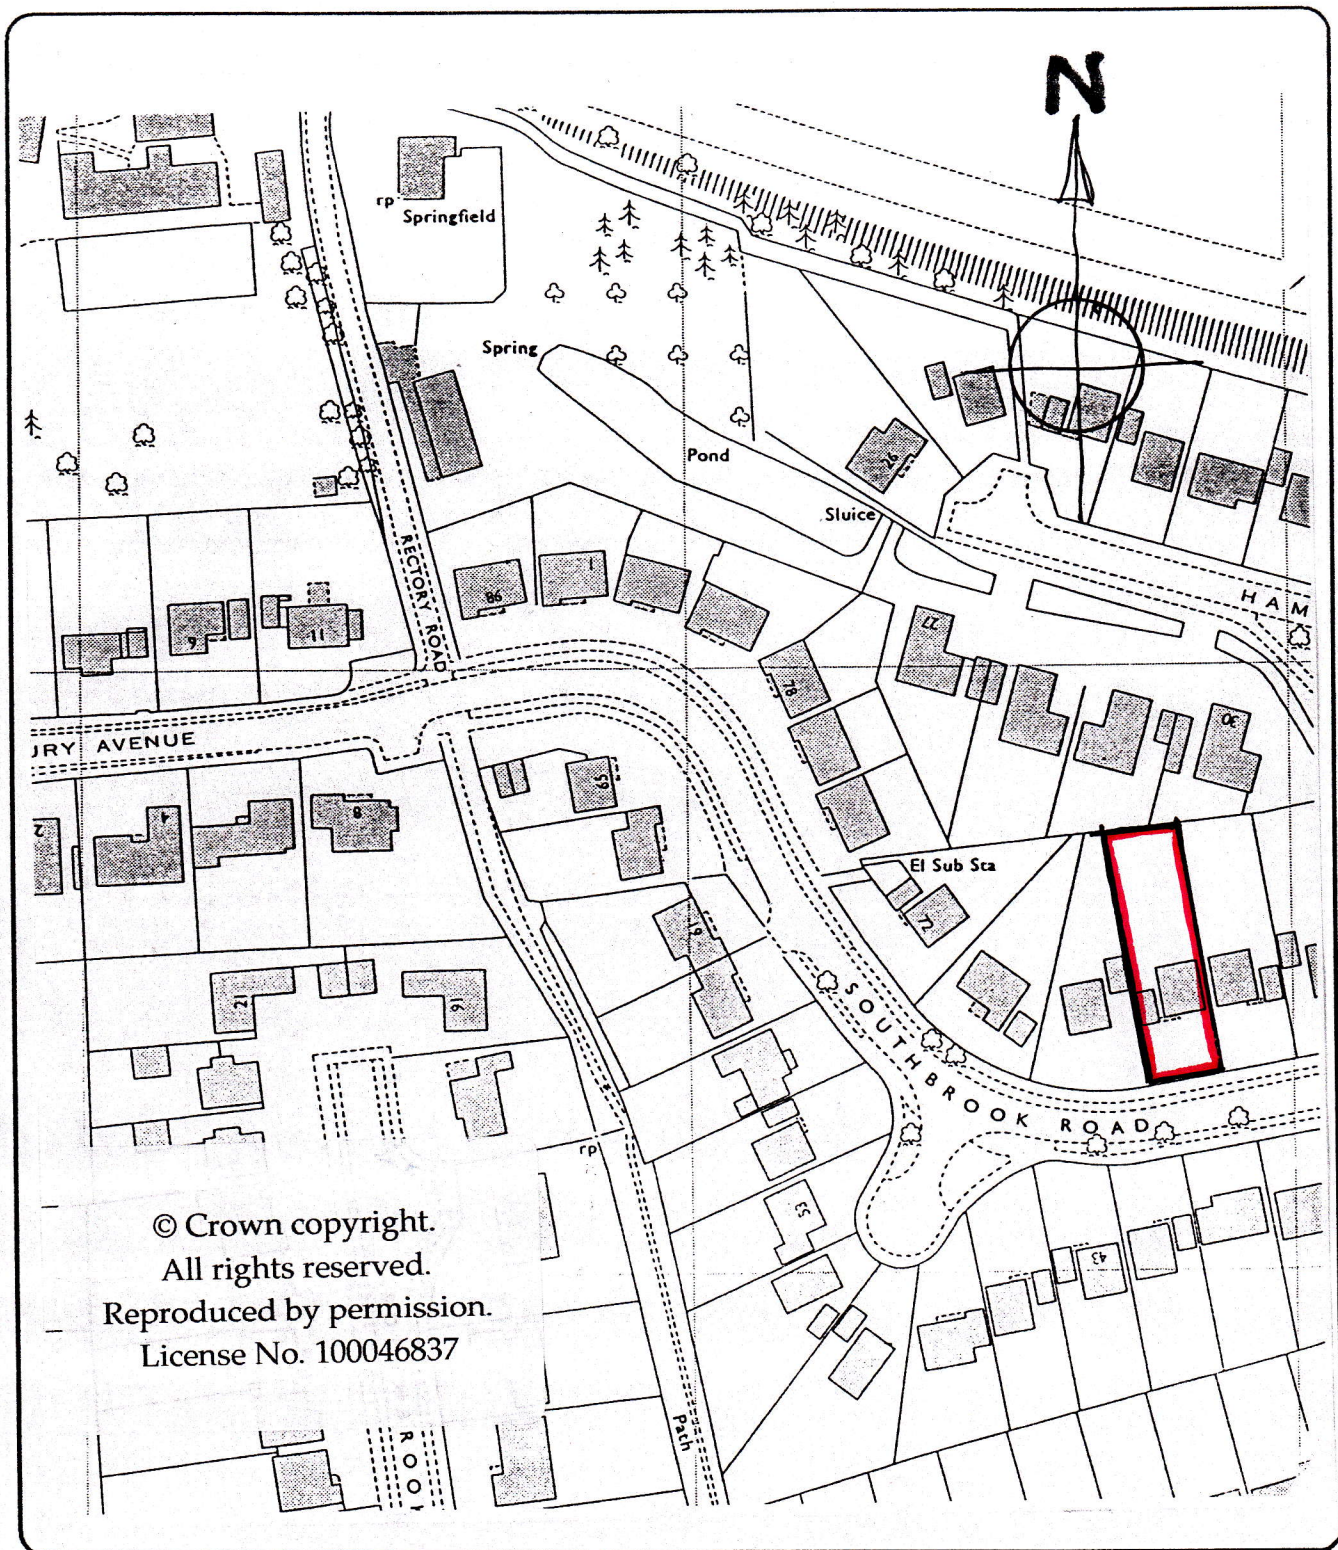

Martin Critchley
Chartered Architect
7 North Street
Havant, Hampshire, PO9 1PW
023 92 474 919
critchleyarchitect@hotmail.com

Date: 02/04/14
Scale: 1:1250
Drawn: PC

Job

66 Southbrook Rd.
Havant. PO9 1RN

Title

Location Plan

Job No.

1406

Drawing No.

201