




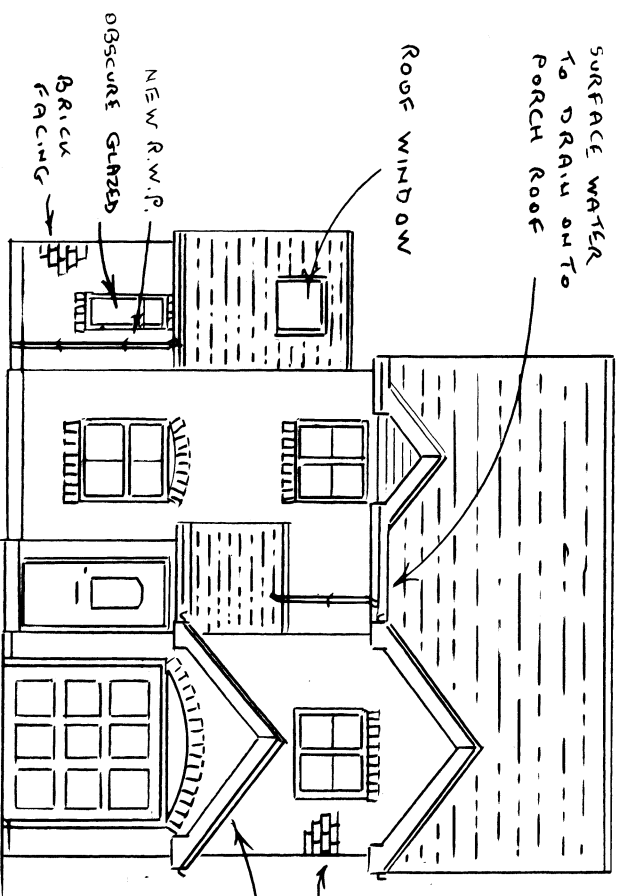


FRONT ELEVATION (NORTH)

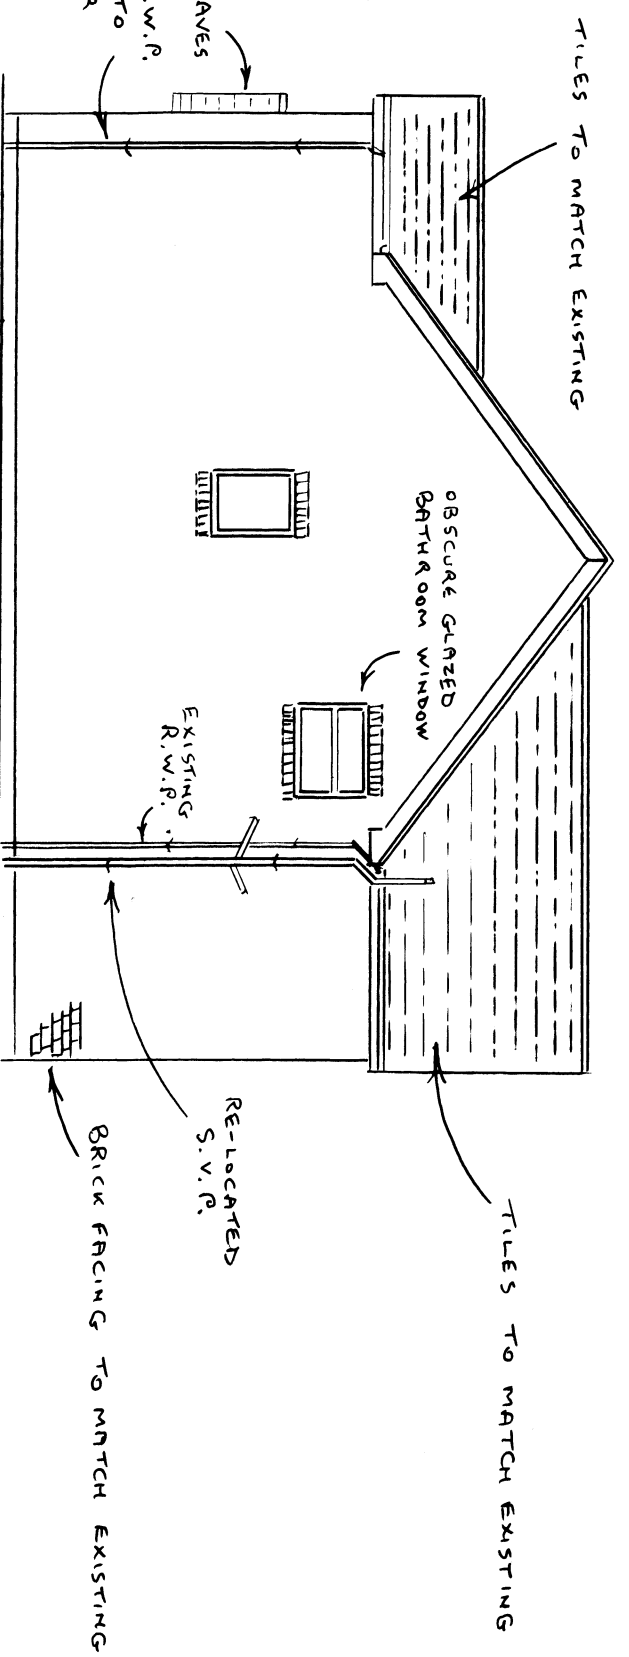

SIDE ELEVATION (WEST)

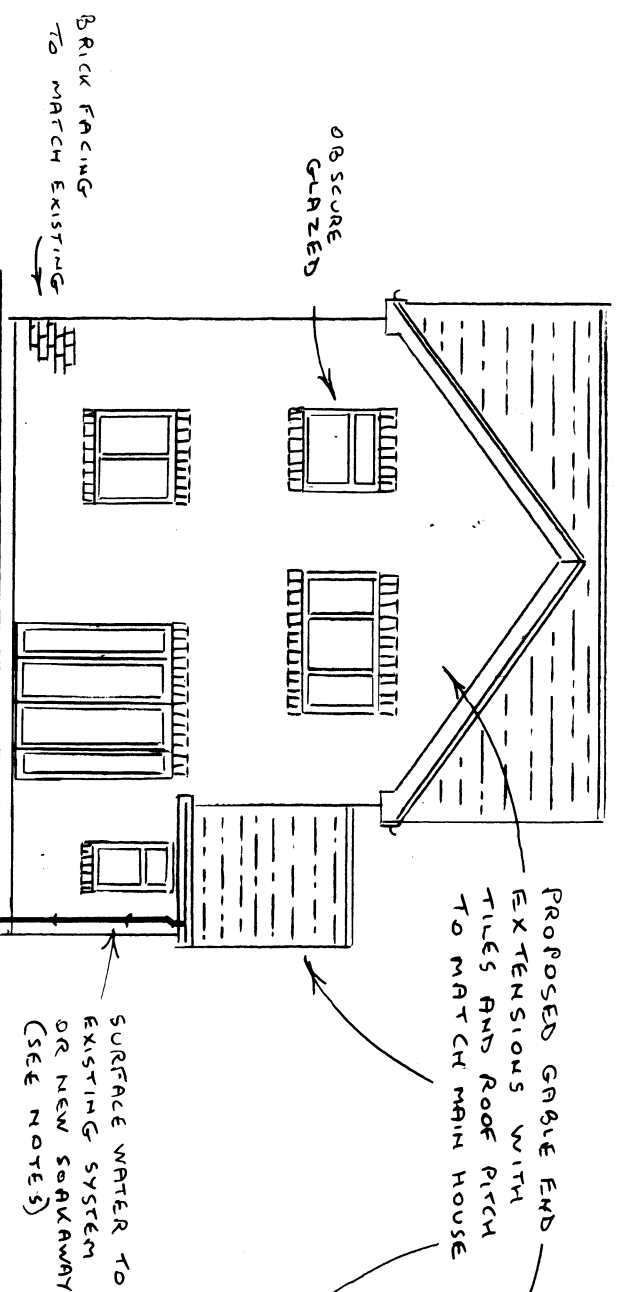

REAR ELEVATION (SOUTH)

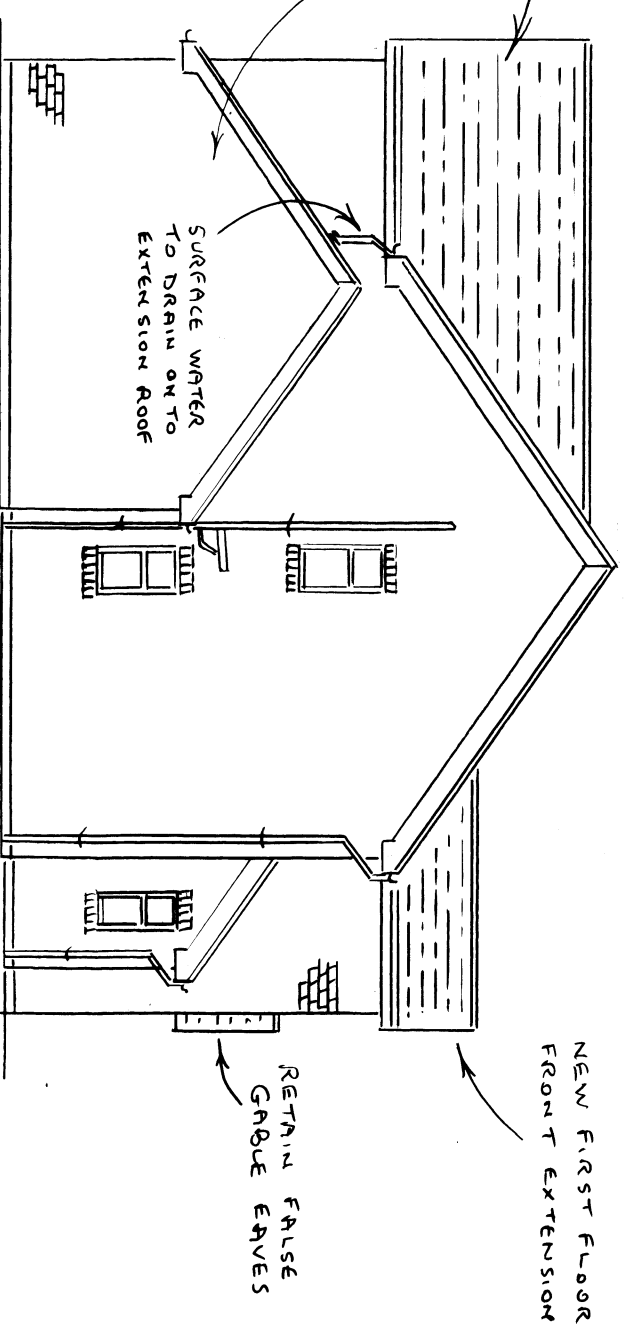

SIDE ELEVATION (EAST)

PROPOSED ELEVATIONS 1:100

ROGER CLARK (ARCHITECTURAL SERVICES)	
Tel: 023 9237 3841	
PLAN No:	24386 / 4
Proposed Elevations	1:100
Scale:	
PROPOSED EXTENSION	
1 REDWOOD GROVE	
HAVANT	