


PERMIT

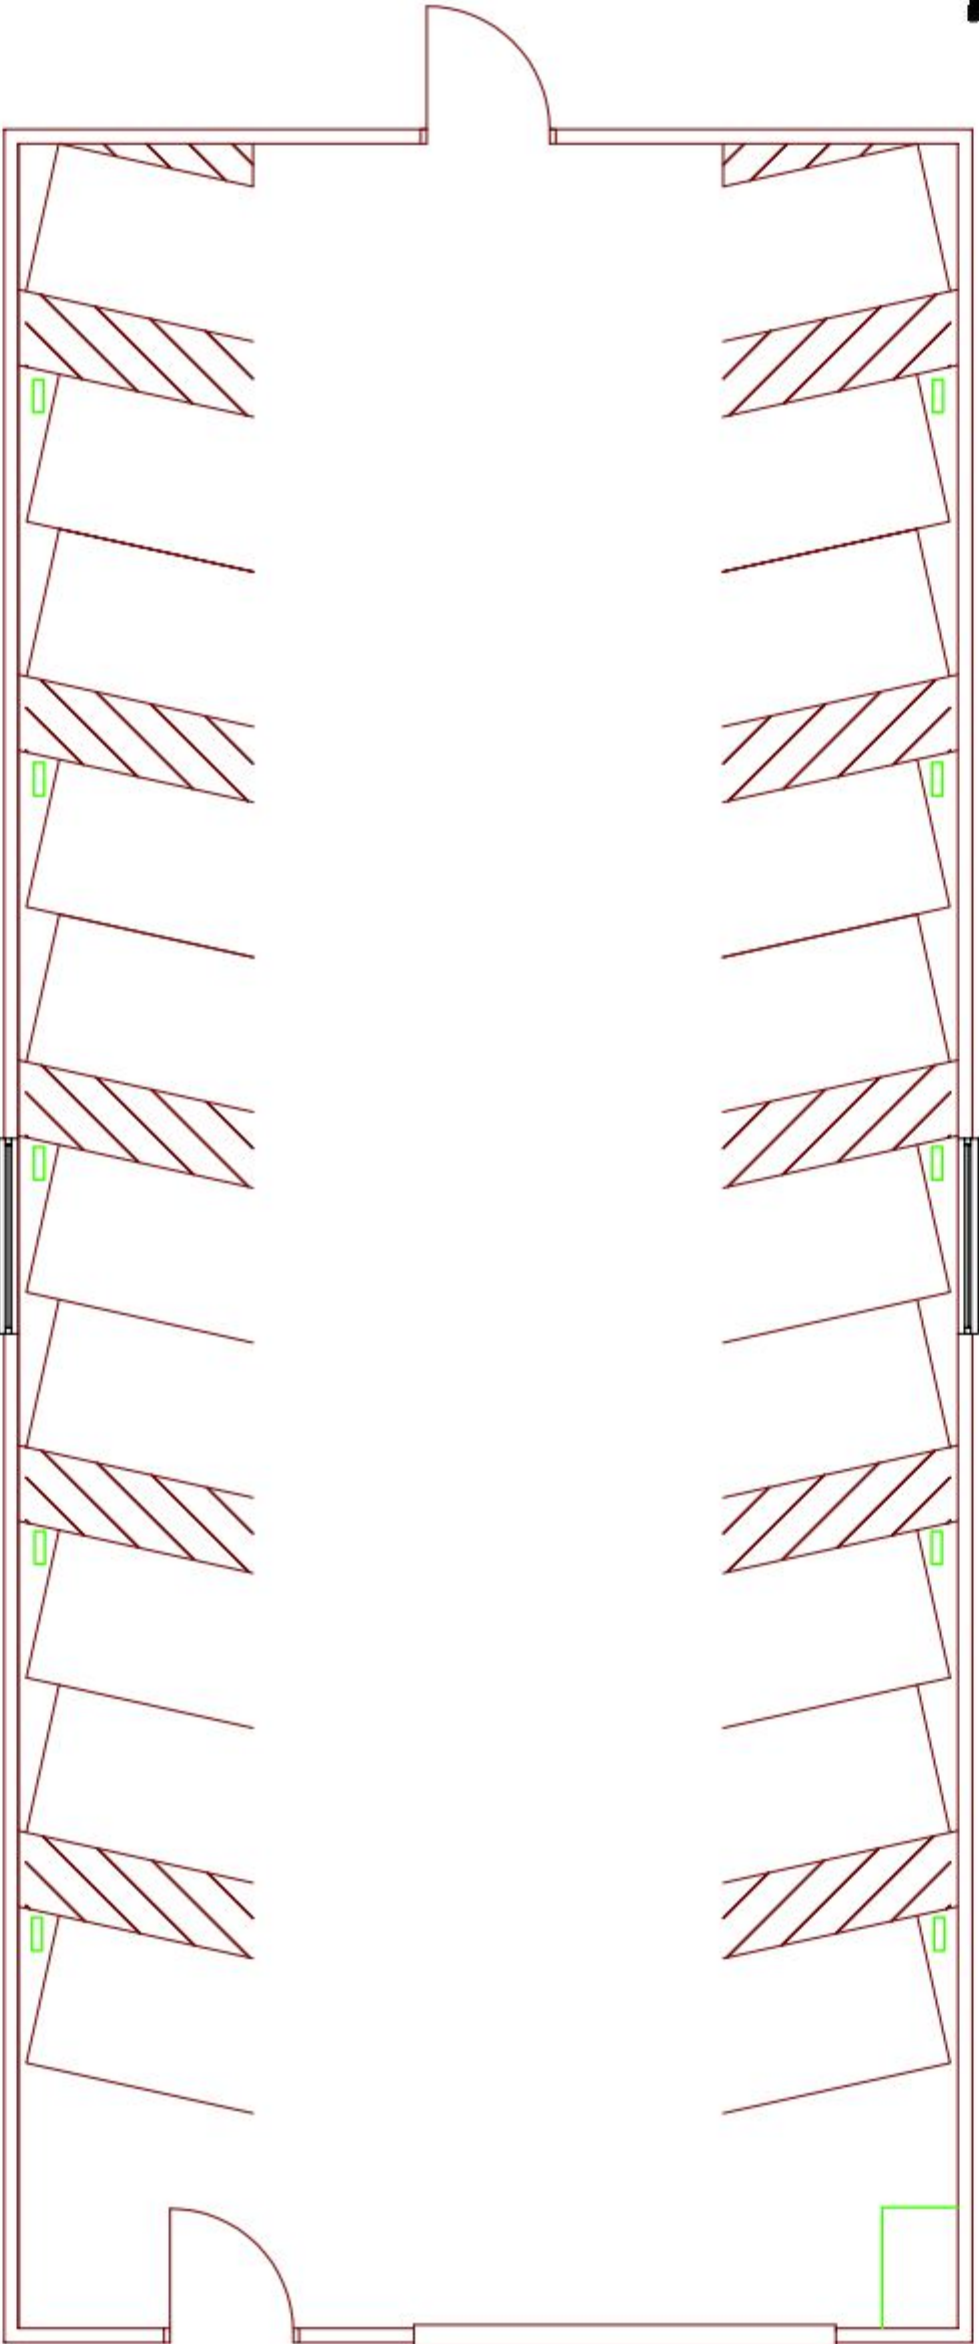

 Portsmouth CITY COUNCIL		Client: Housing Management Owen Buckwell Head of Housing Management CIVIC OFFICES, GUILDHALL SQUARE PORTSMOUTH, PO1 2AX		Project: TWEED COURT SCOOTER STORE Drawing Title: Plan view		Drawn By: DJS	Checked By:	Amendments:
				Scale @A3: 1:50		Date: December 2011	Drawing No.: 05	