
REFUSE

EXISTING ELEVATION, N°2 WASHINGTON RD, EMSWORTH

SCALE 1:100

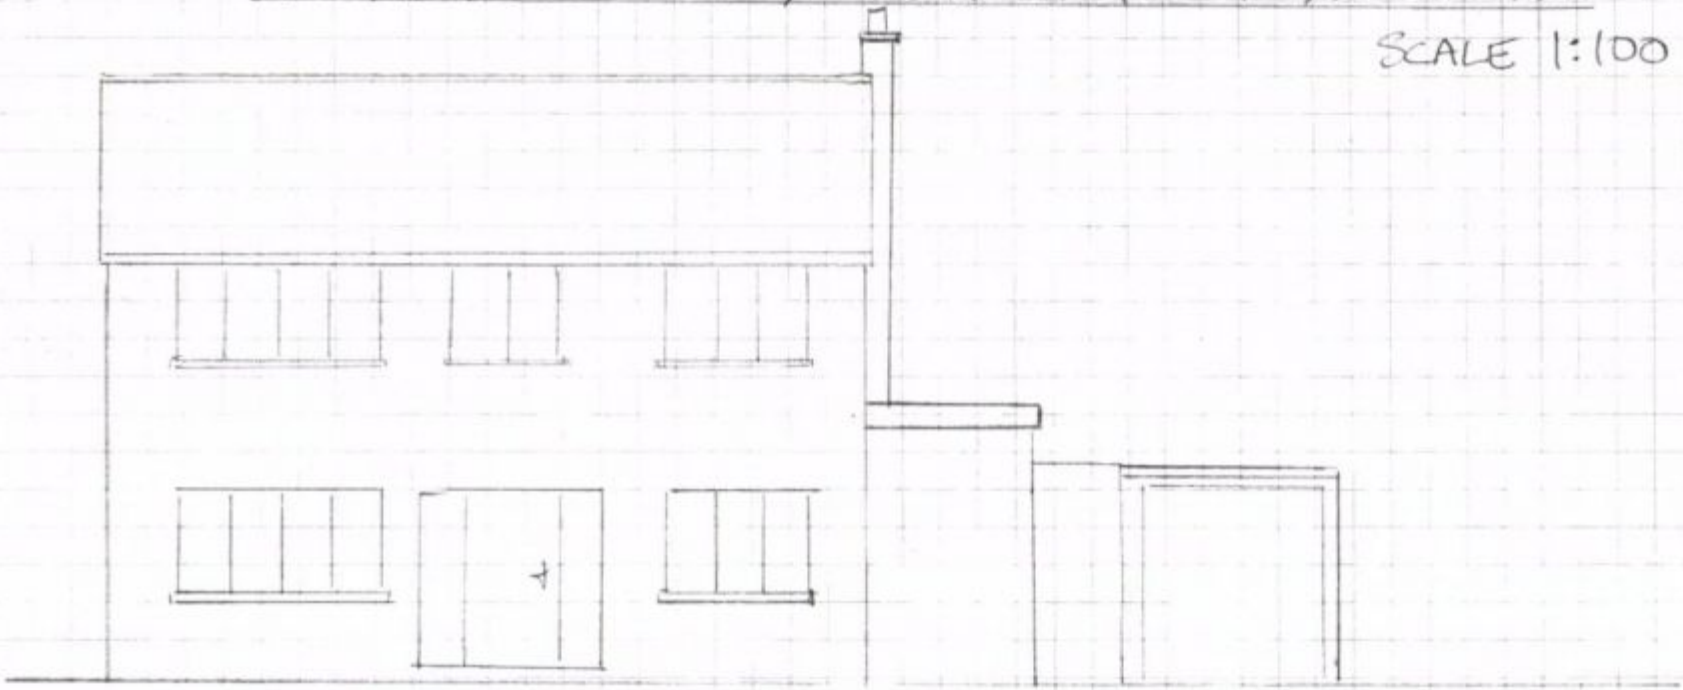

HAVANT BOROUGH COUNCIL
DEVELOPMENT CONTROL
20 JUN 2011
RECEIVED