



Department of Planning and
Development
Havant Borough Council
Public Service Plaza
Civic Centre Road
Havant
Hampshire
PO9 2AX

Developer Services
Southern Water
Sparrowgrove House
Sparrowgrove
Otterbourne
Hampshire
SO21 2SW

Tel: 0330 303 0119

Email: developerservices@southernwater.co.uk

Your Ref

APP/14/00993

Our Ref

PLAN-007683

Date

16/10/2014

Dear Sir

Proposal: Change of use for nine parking spaces to hand car wash and valeting operation including installation of an office and erection of a canopy.
Site: Tesco Stores Ltd, Solent Road, Havant, PO9 1TR.
APP/14/00993

Thank you for your letter of 06/10/2014.

The applicant is advised to consult the Environment Agency directly regarding the use of a private treatment plant which disposes of effluent to sub-soil irrigation and surface water disposal for the site. The owner of the premises will need to maintain the works to ensure its long term effectiveness.

It may be possible for the flows from the proposed development to be connected to a nearby public sewer, and the applicant may wish to investigate this option. Southern Water requires a formal application for a connection to the public sewer. The applicant is advised to contact Southern Water, Southern House, Sparrowgrove, Otterbourne, Hampshire SO21 2SW (Tel: 0330 303 0119) or www.southernwater.co.uk.

The application contains a proposal for vehicle washing facilities. Areas used for vehicle washing should only be connected to the foul sewer after consultation with Southern Water. The applicant is advised to discuss the matter further with Southern Water's Trade Effluent Inspectors. Please see <https://www.southernwater.co.uk/BusinessCustomers/wasteServices/tradeEffluent/> for further information.

The planning application form makes reference to drainage using Sustainable Urban Drainage Systems (SUDS).

Under current legislation and guidance SUDS rely upon facilities which are not adoptable by sewerage undertakers. Therefore, the applicant will need to ensure that arrangements exist for the long term maintenance of the SUDS facilities. It is critical that the effectiveness of these systems is maintained in perpetuity. Good management will avoid flooding from the proposed surface water system, which may result in the inundation of the foul sewerage system. Thus, where a SUDS scheme is to be implemented, the drainage details submitted to the Local Planning Authority should:

- Specify the responsibilities of each party for the implementation of the SUDS scheme
- Specify a timetable for implementation
- Provide a management and maintenance plan for the lifetime of the development. This should include the arrangements for adoption by any public authority or statutory undertaker and any other arrangements to secure the operation of the scheme throughout its lifetime.

Please note: There is a decommissioned surface water sewer crossing the site.


Due to changes in legislation that came in to force on 1st October 2011 regarding the future ownership of sewers it is possible that a sewer now deemed to be public could be crossing the above property. Therefore, should any sewer be found during construction works, an investigation of the sewer will be required to ascertain its condition, the number of properties served, and potential means of access before any further works commence on site.

The applicant is advised to discuss the matter further with Southern Water, Sparrowgrove House, Sparrowgrove, Otterbourne, Hampshire SO21 2SW (Tel: 0330 303 0119) or www.southernwater.co.uk.

Yours sincerely


Developer Services

SOUTHERN WATER

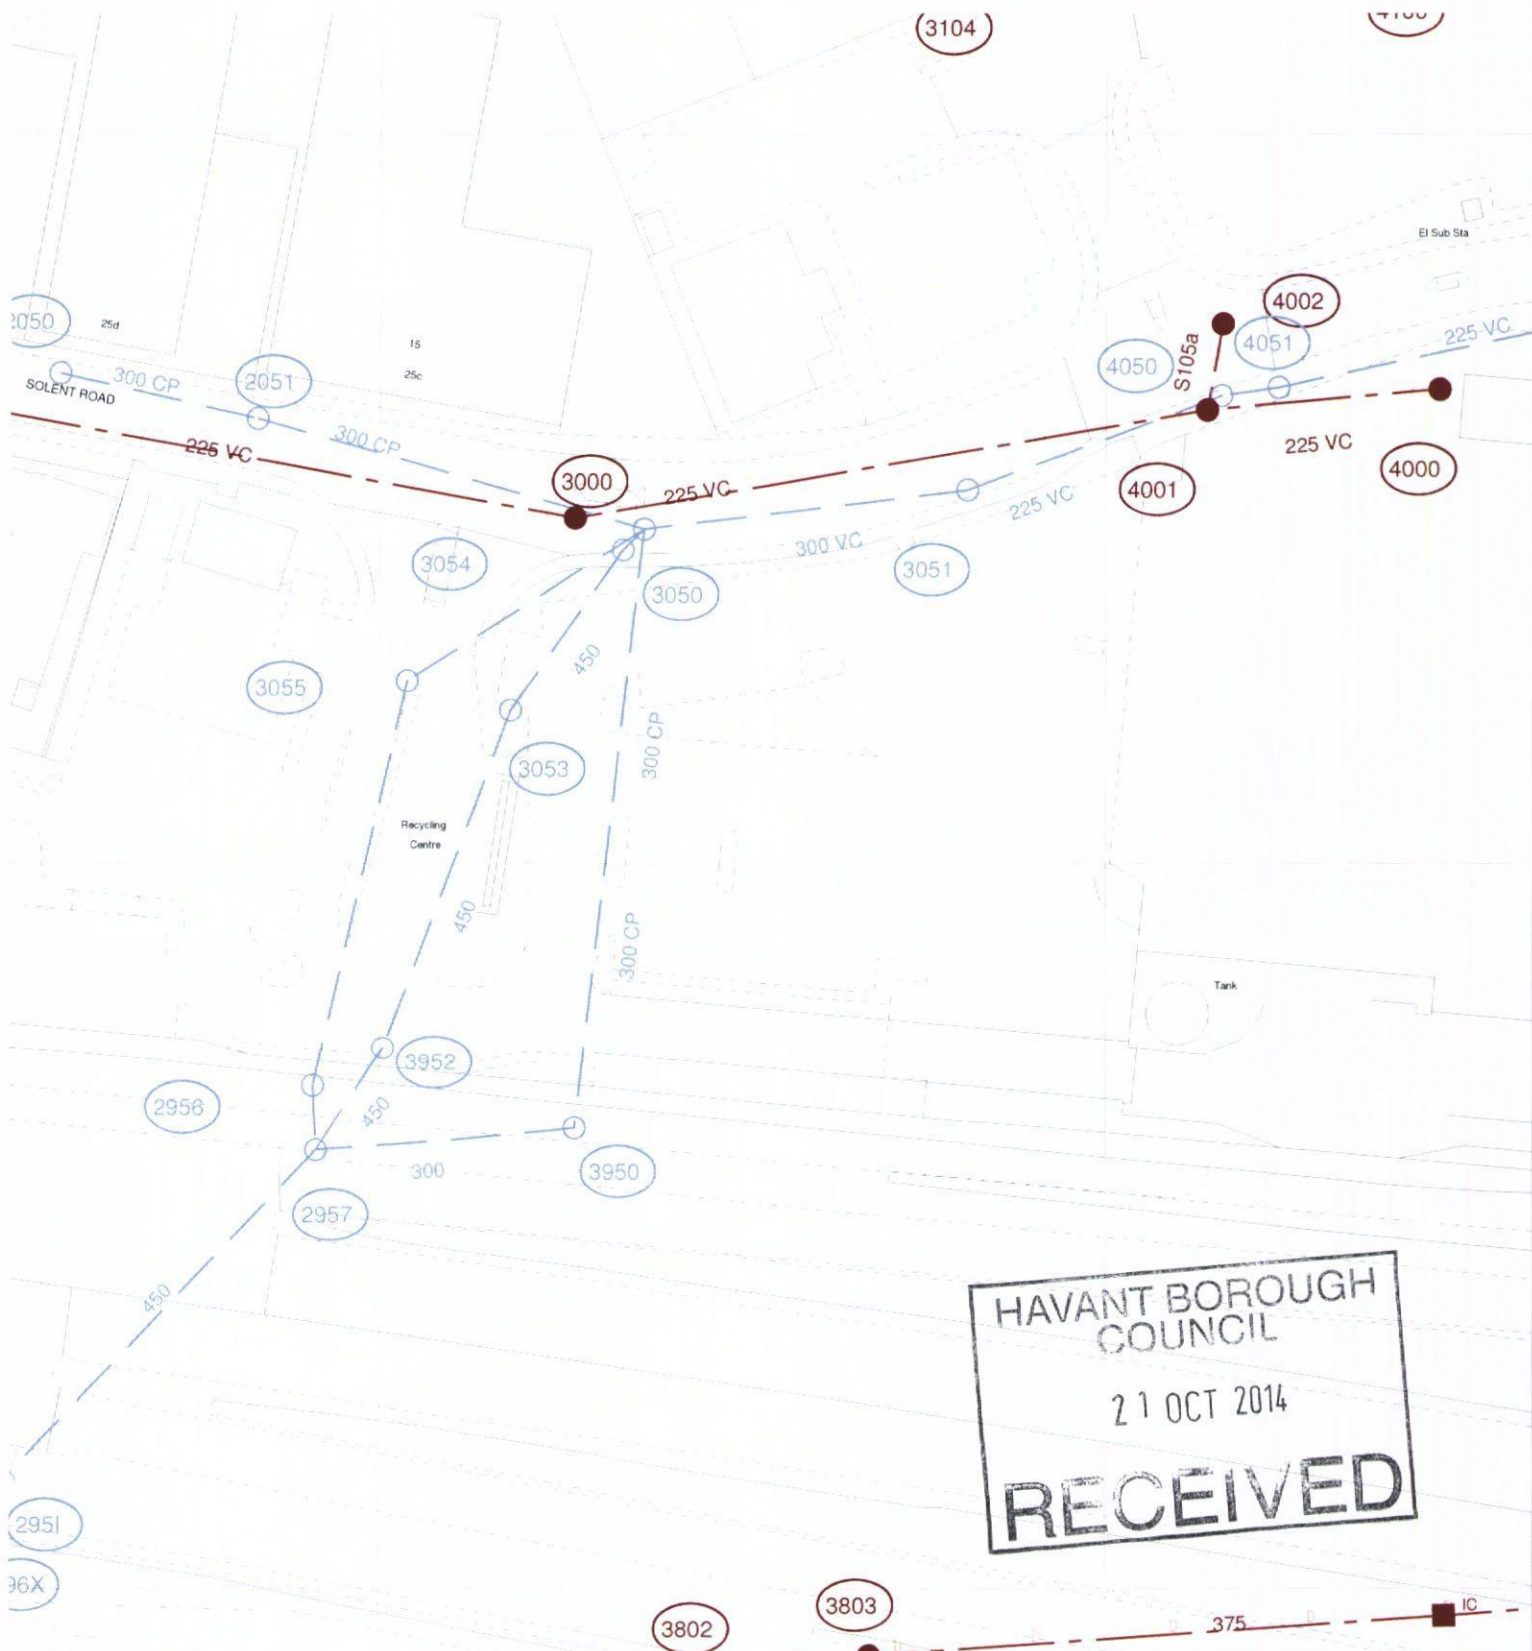

The positions of pipes shown on this plan are believed to be correct, but Southern Water Services Ltd accept no responsibility in the event of inaccuracy. The actual positions should be determined on site.

Based upon Ordnance Survey Digital Data with the permission of the controller of H.M.S.O. Crown Copyright Reserved Licence No. WU 298530

O.S. REF: SU7105NW

Scale: 1:1000

Screen Print

WARNING: BAC pipes are constructed of Bonded Asbestos Cement
WARNING: Unknown (UNK) materials may include Bonded Asbestos Cement

Southern Water

Printed By: Ponnarv

Date: 16-10-2014

Southern Water MapGuide Browser

Requested By:

