



85 Elm Close
Hayling Is.
PO11 9AU

PROPOSAL PLAN #3F


Martin Critchley
Chartered Architect
7 North Street
Havant, Hampshire, PO9 1PW
023 92 474 919
critchleyarchitect@hotmail.com

Scale A3 = 1:100
Drawn MHC
Date 26/06/13

Revisions

- A. Omit B1 bay. 17/07/13
- B. Lobby added. 19/07/13
- C. Stove added. 24/07/13
- D. 'L' form garage. 06/08/13
- E. Centre Kitchen window. 08/08/13
- F. Shore Revisions. 17/09/13
- G. Planning amendment. 26/09/13

1333-303^G

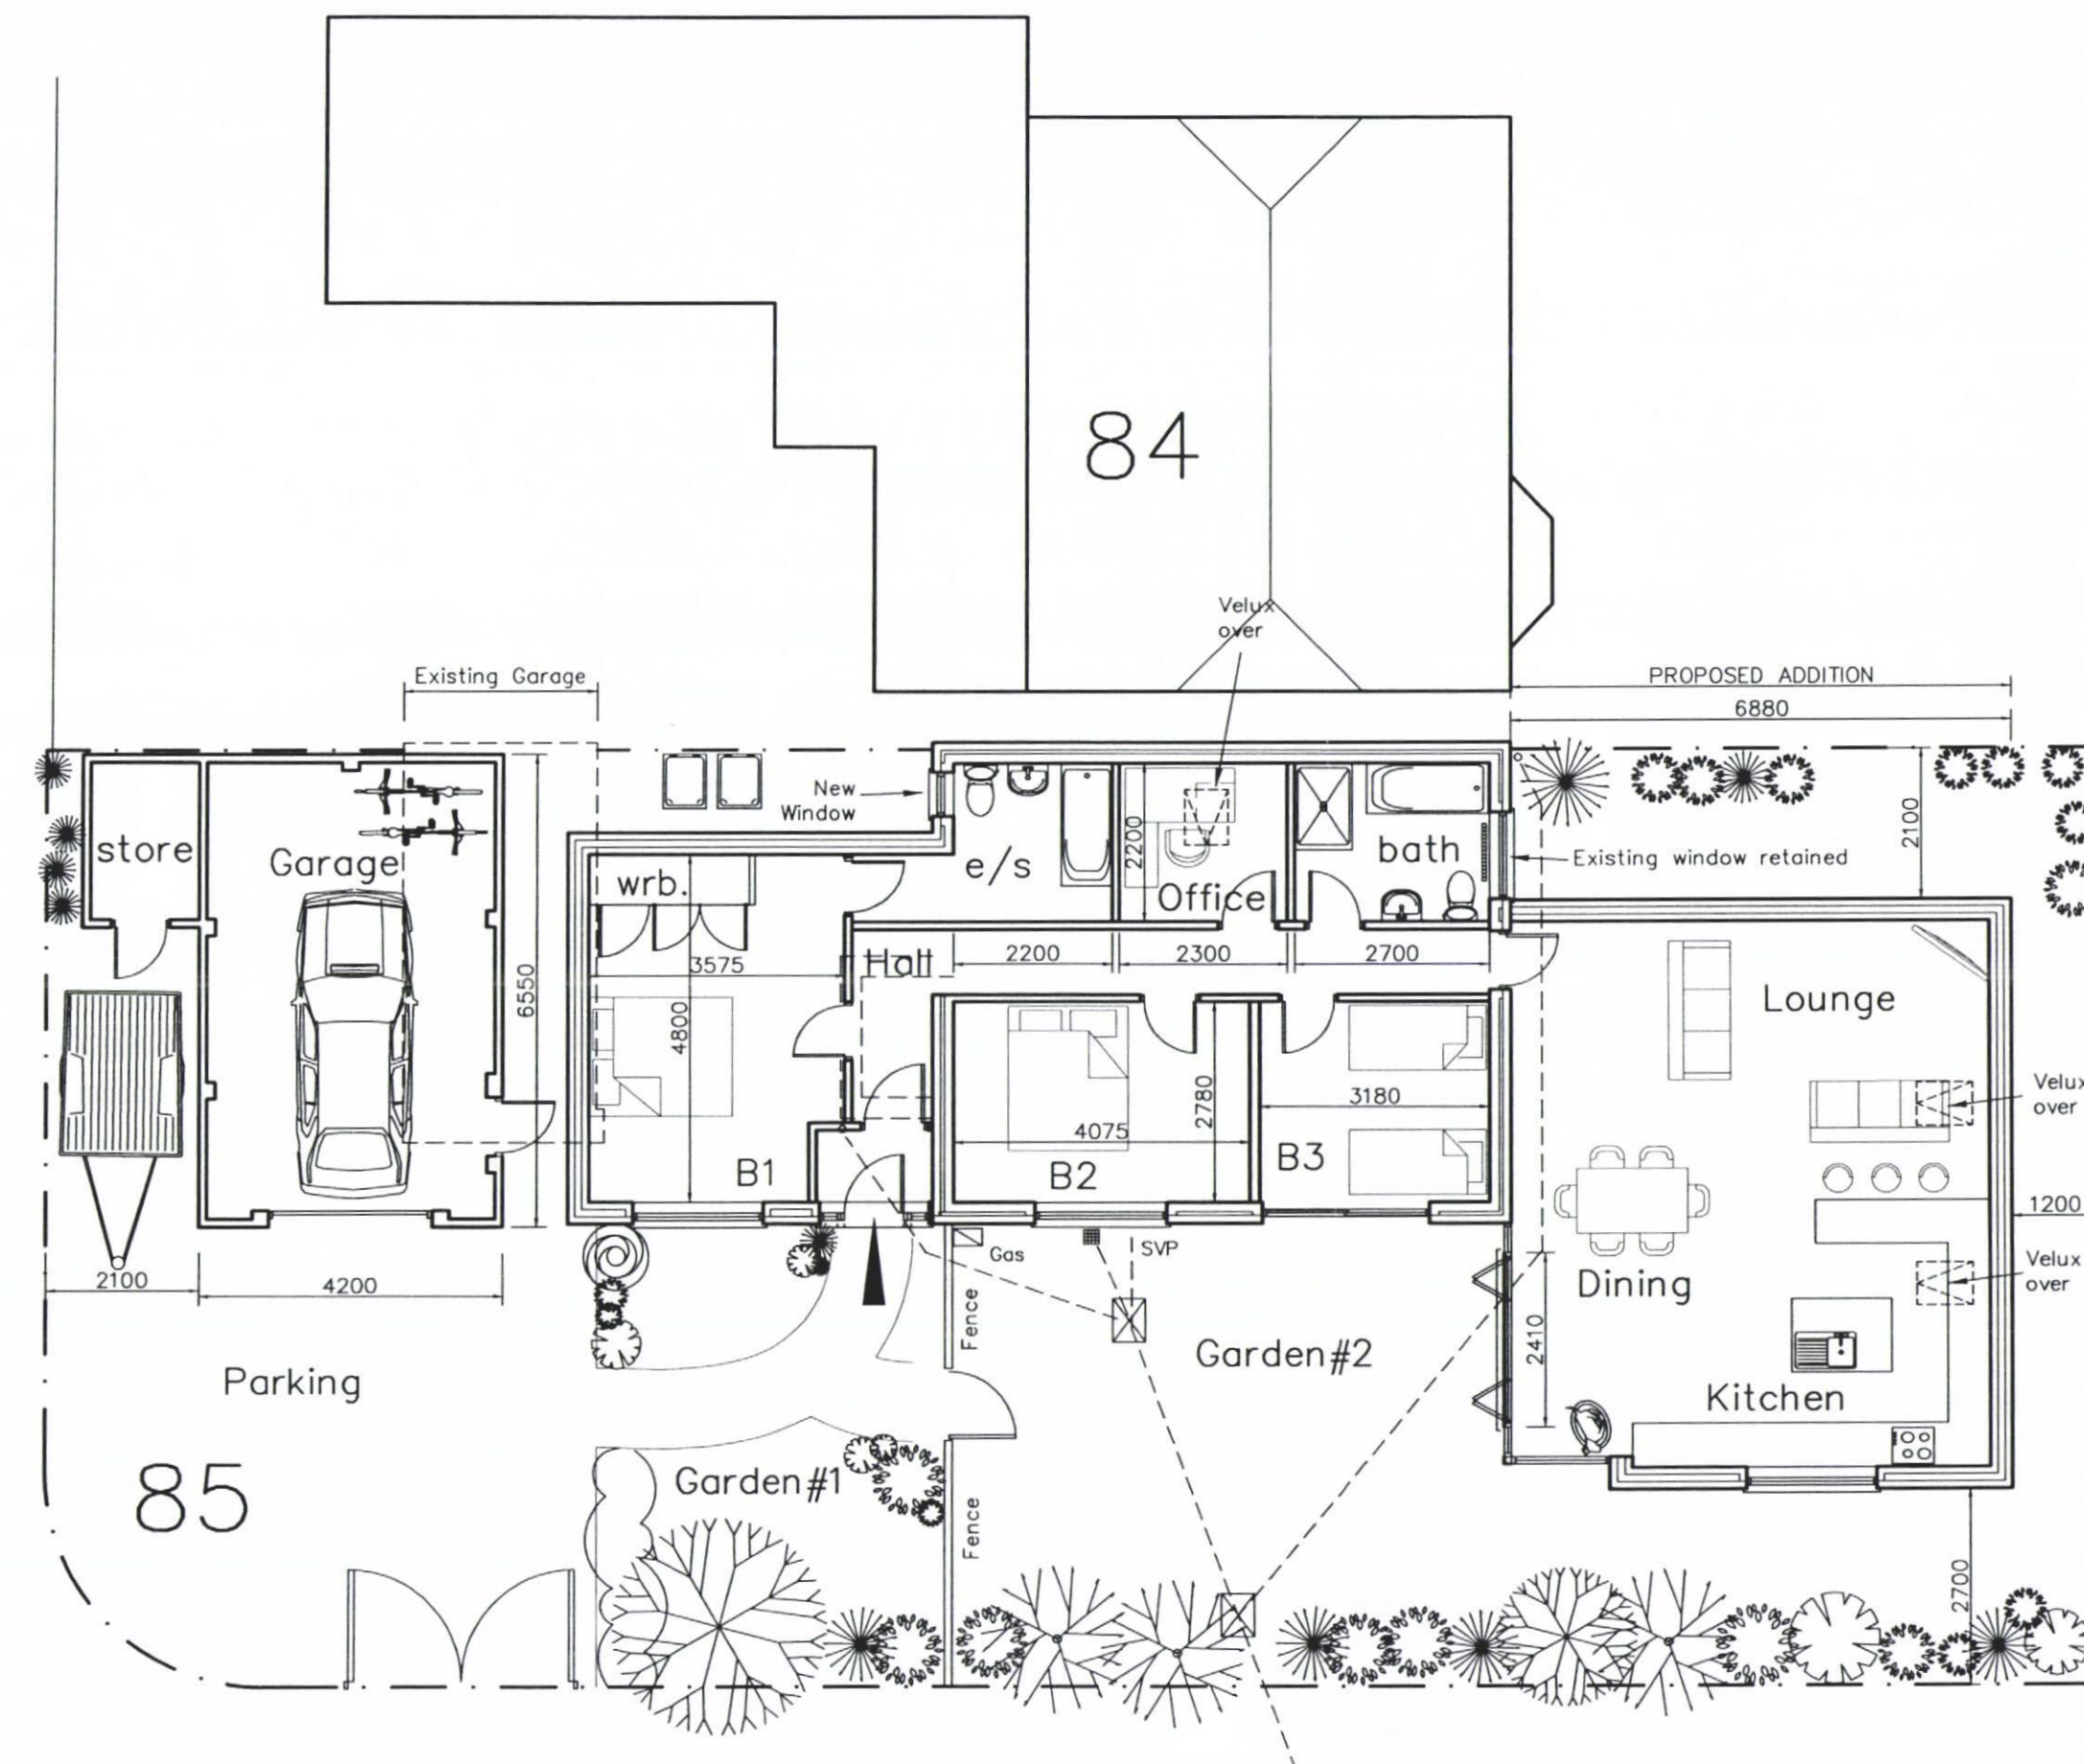

GROUND

metres 10 20 30