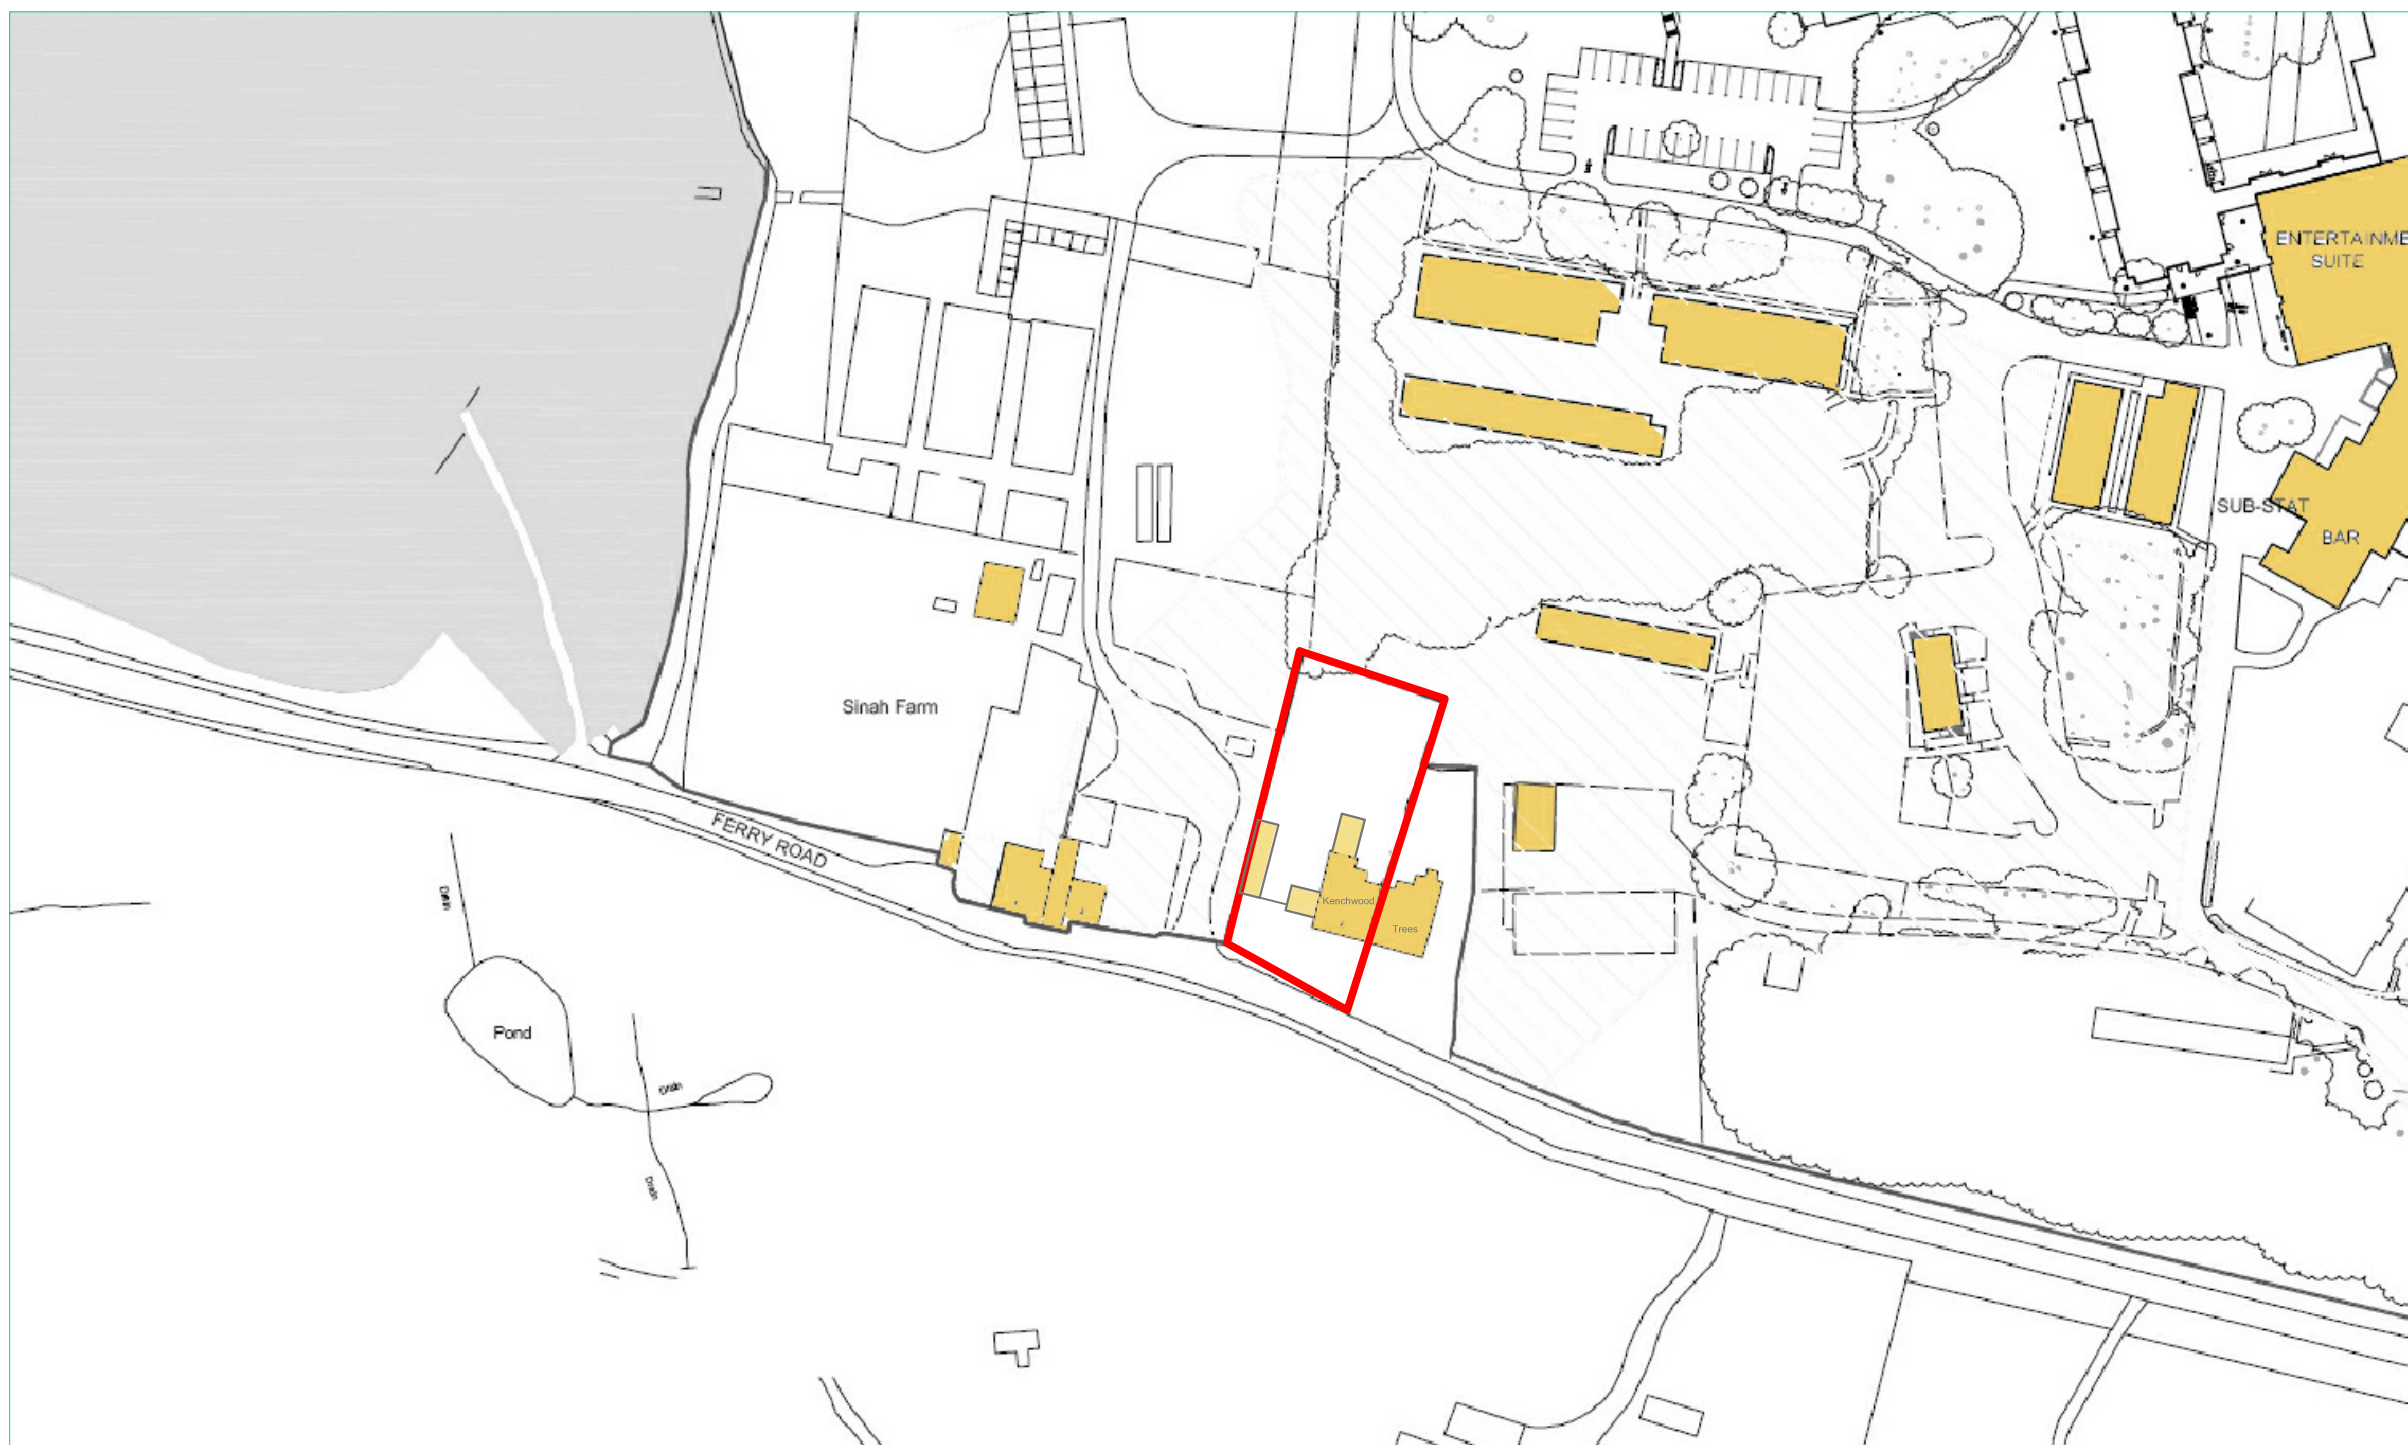


David Johnson

Client:
Kate and David Johnson
Kenwood, Ferry Road, Hayling Island, Portsmouth, PO11 0DA

Site:
Kenwood, Hayling Island, Portsmouth, PO11 0DA

Drawing: Location plan
Revision: 01
Date: 11 Sept 09
Drawn by: DMJ

1:1250 @ A3