


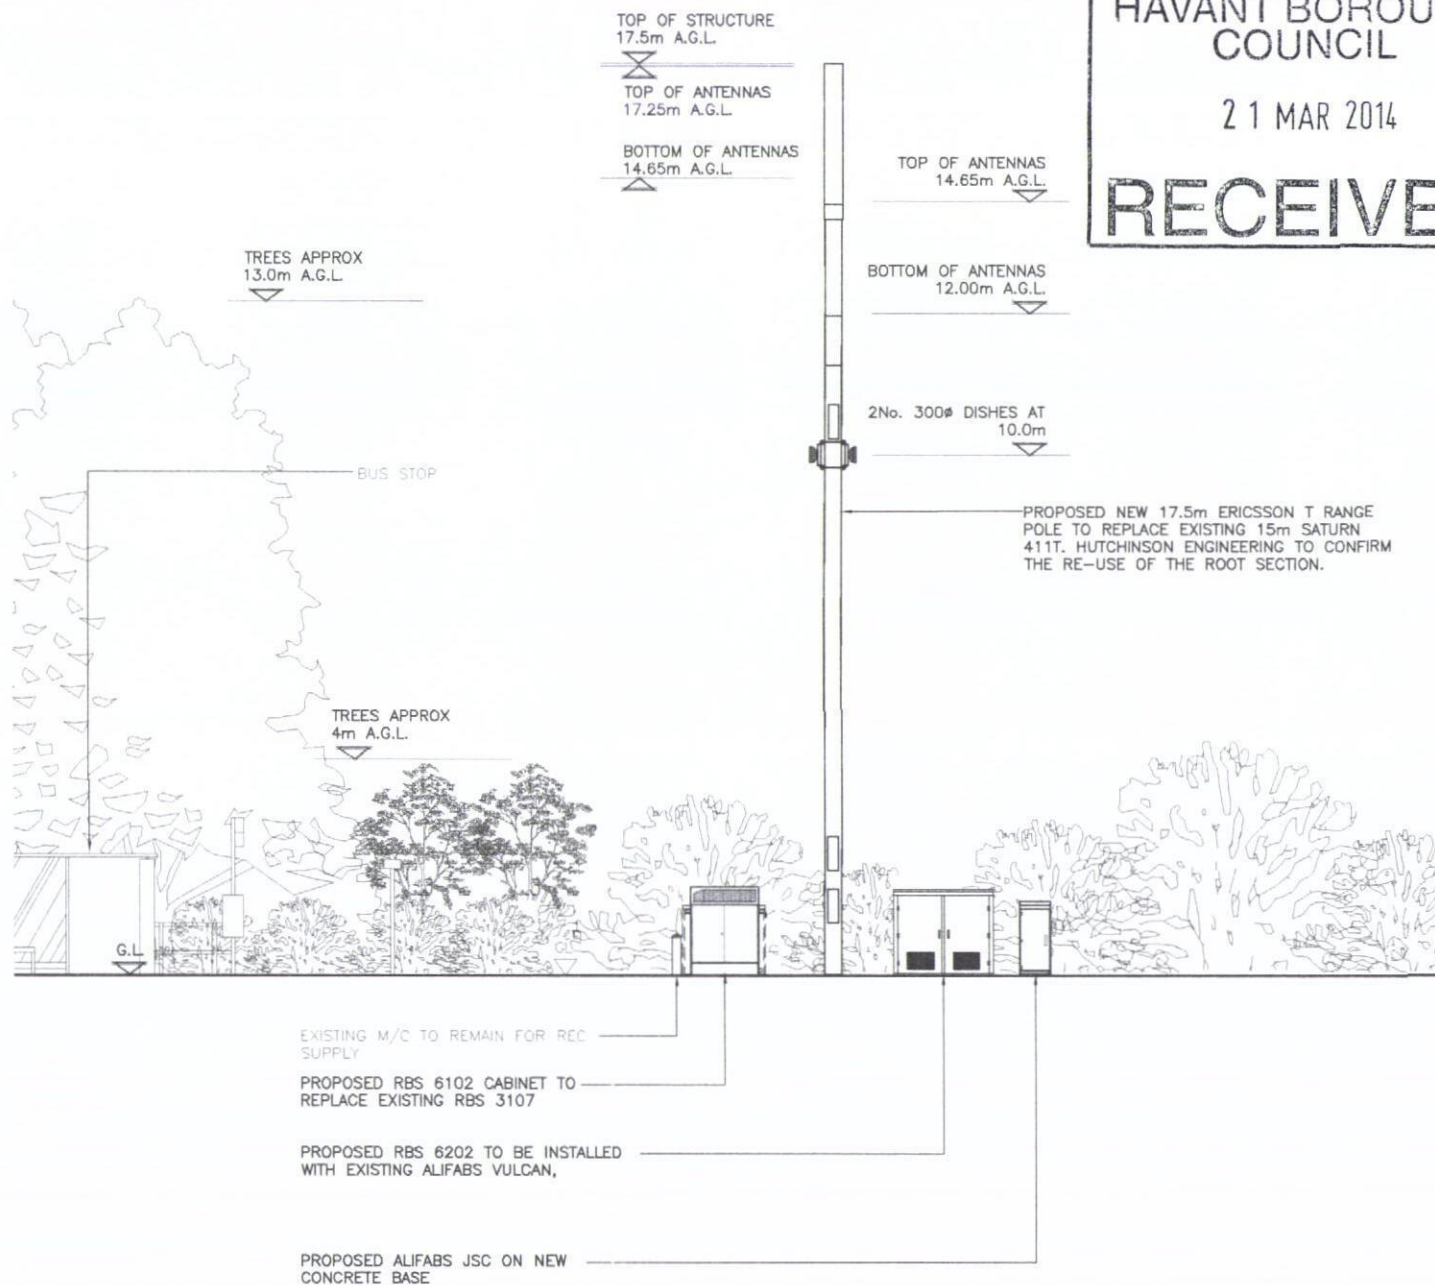

PROPOSED ELEVATION 'A'

1:100

HAVANT BOROUGH
COUNCIL

21 MAR 2014

RECEIVED

N.G.R. E: 468775 N: 105813

NOTES:

1. ALL DIMENSIONS ARE IN MILLIMETRES
UNLESS OTHERWISE SPECIFIED

2. ASSUME ALL SITE DETAILS ARE
EXISTING UNLESS OTHERWISE NOTED.


3. THE DRAWINGS COMPLY WITH STANDARD ICHRP
GUIDELINES.

REV	MODIFICATION	BY	CH	DATE
A	Issued for Approval	OSC	AM	20.01.14



Tel: 01925 741 810
Fax: 01925 740 621

The Barn
Elms Farm
Hobb Lane, Daresbury
Warrington, Cheshire
WA4 5LS

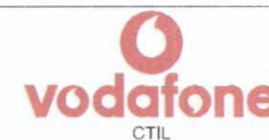

Cell Name		Opt
HAVANT RD		-
Cell ID No		
CORNERSTONE (CTIL)	TEF	VF
130539	N/A	46546
Site Address / Contact Details		
HAVANT ROAD FARLINGTON HAMPSHIRE PO6 1BZ		
Drawing Title: PROPOSED ELEVATION		
Purpose of Issue: PLANNING		
Drawing Number: 300		
Scale:	As Shown	Drawn: OSC
Checked: WR	Date: 20.01.14	Date: 20.01.14
		Issued: V1