

**Parking Provision Statement**

**1339PP01**

15 November 2013


Proposed two storey rear extension and side dormer window

62 Southleigh Road  
Warblington  
Havant  
PO9 2QJ

## 1.0 Purpose of document

This document is intended to support the planning application for 62 Southleigh Road, Warblington, Havant, PO9 2QJ and should be read in conjunction with the planning drawings nos: 1339/PL/01, 1339/PL/02, 1339/PL/03, 1339/PL/04, 1339/PL/05, 1339/PL/06 and 1339/PL/07.

## 2.0 Location

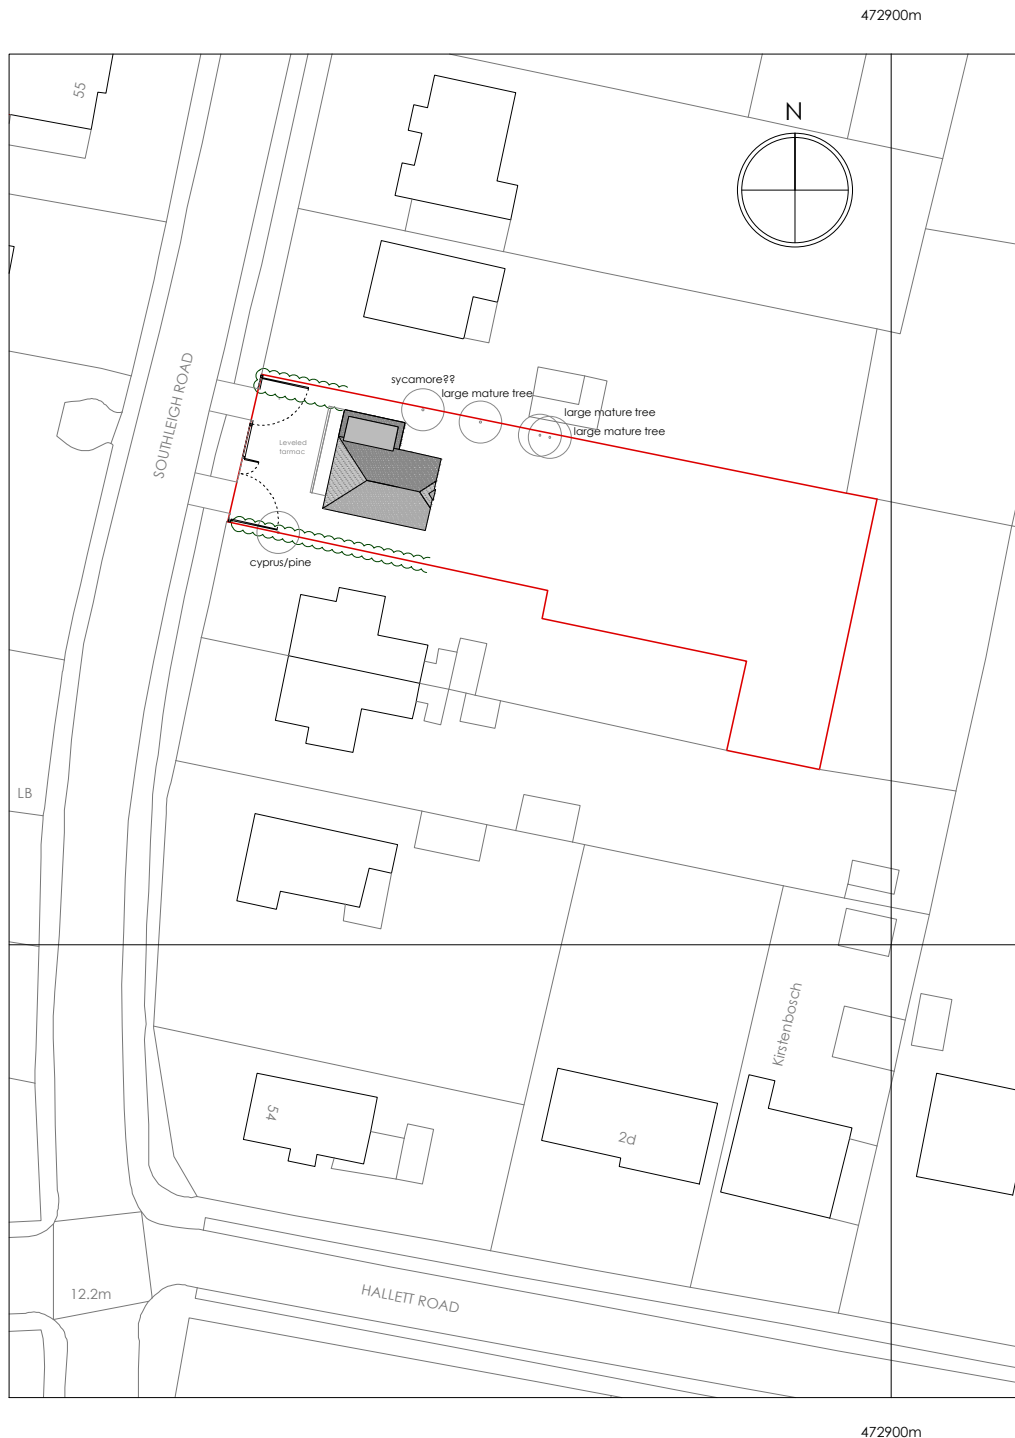

**62 Southleigh Road, Warblington, Havant, PO9 2QJ proposed site plan not to scale**

### **3.0** Statement

The proposed scheme will level and tarmac the existing grassed area at the front of the house, allowing for off street parking. An additional crossover will also be required in order to allow a safer head on exit from the driveway and prevent any backing out onto the road as is currently the case.