
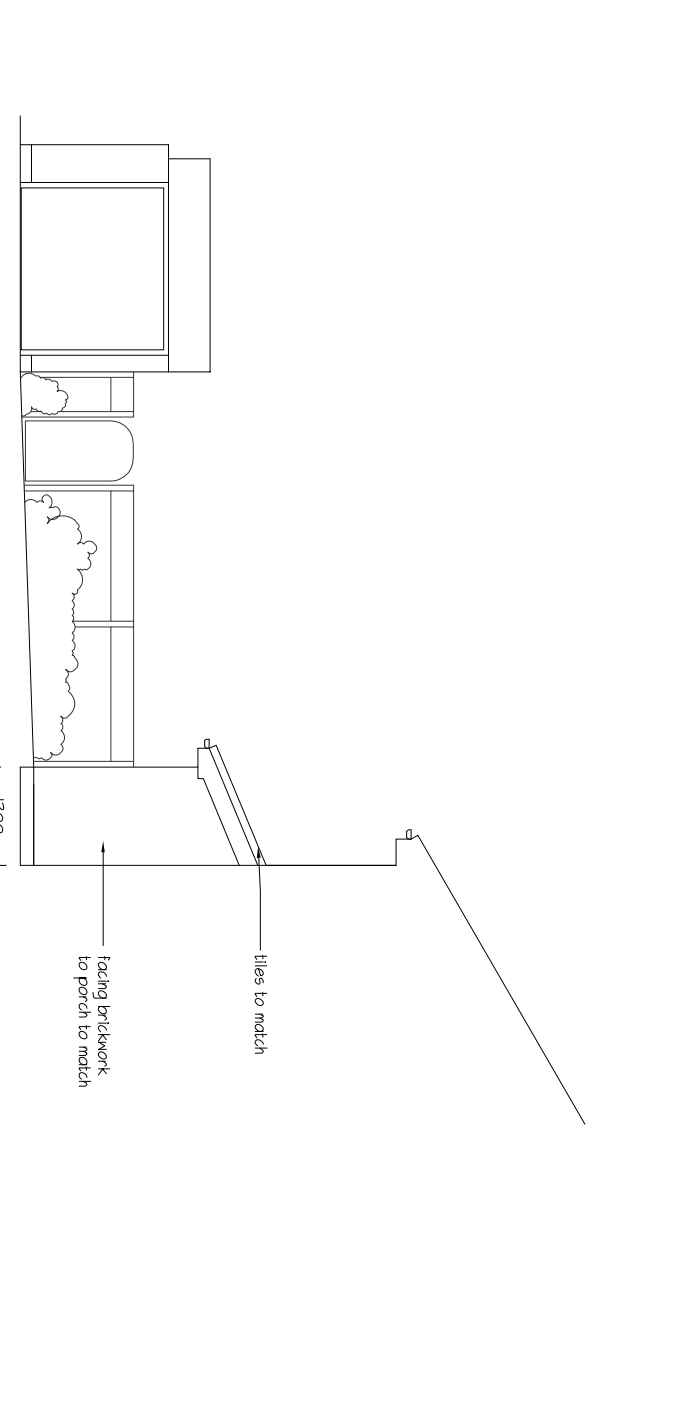
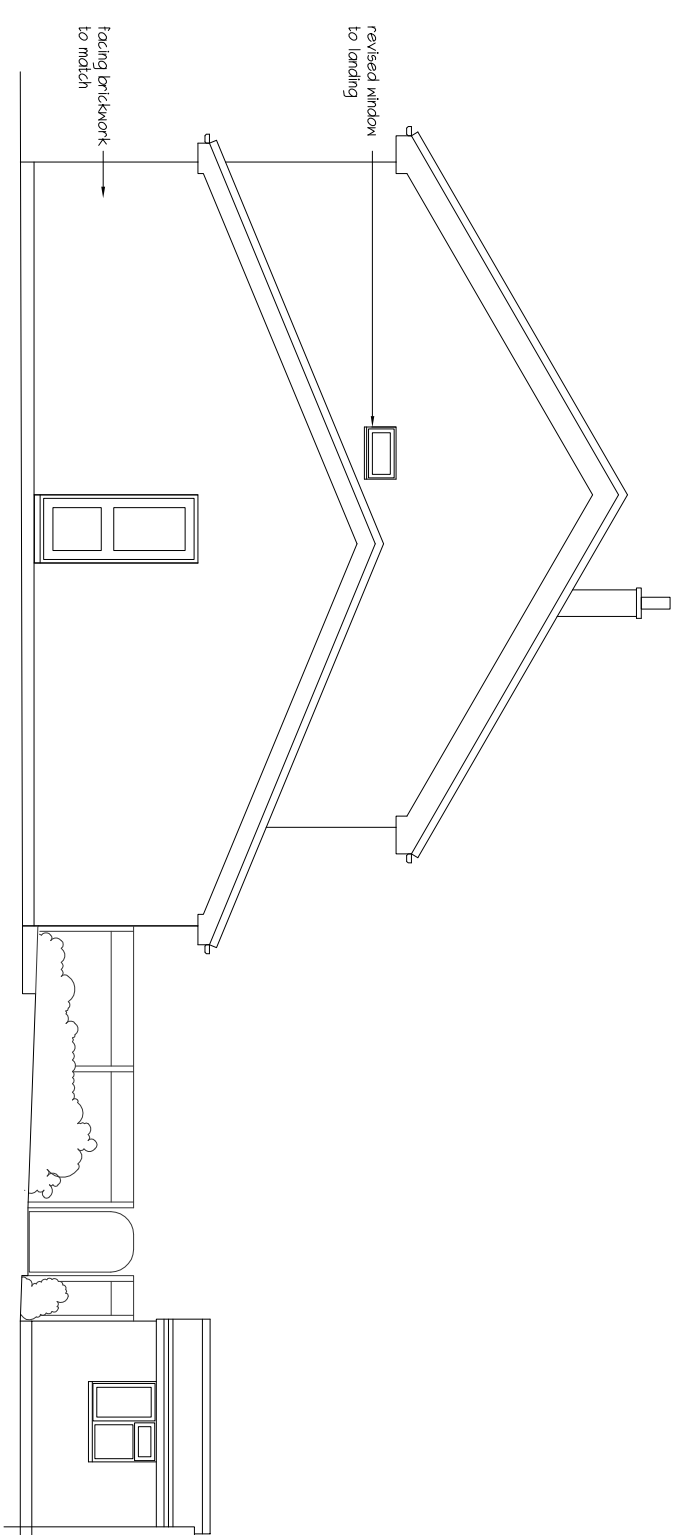
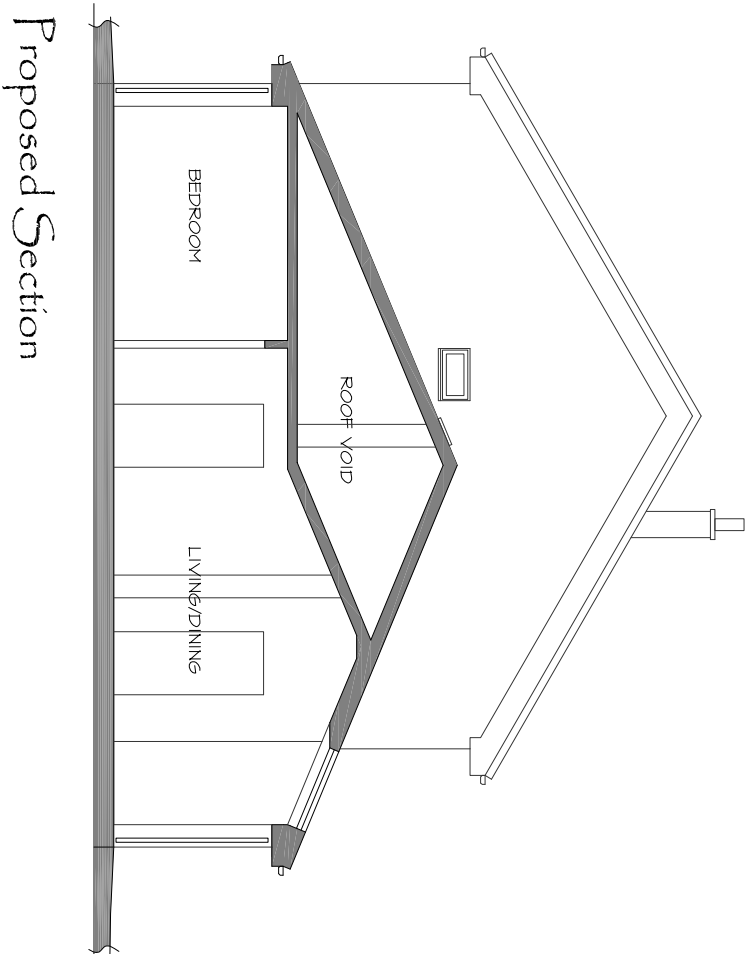
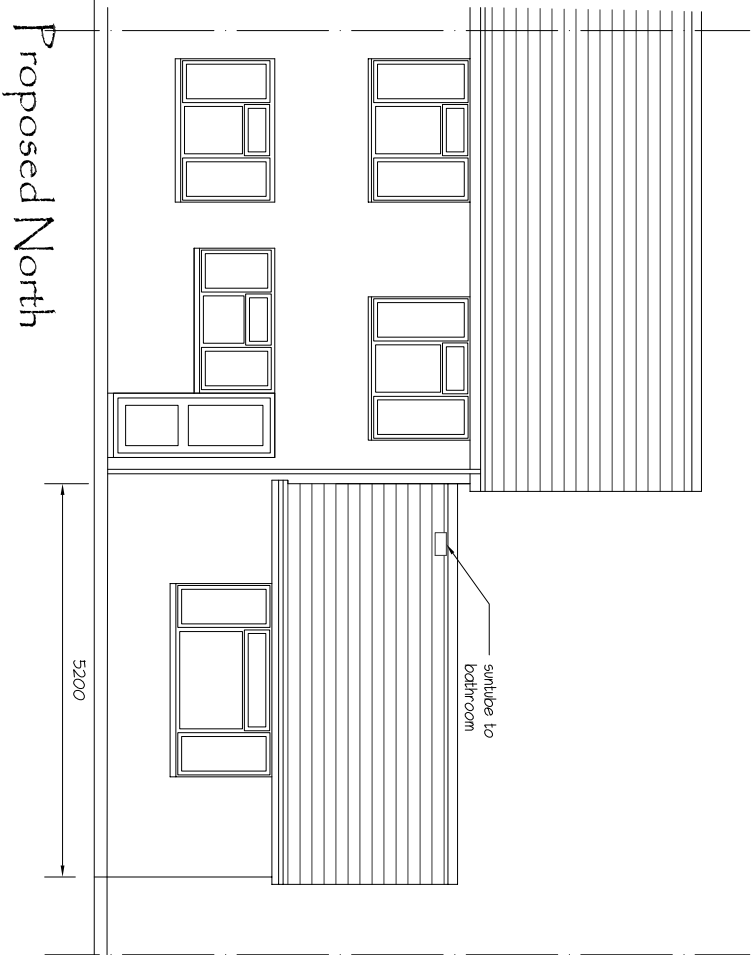


PHYSICAL SCALE IN METERS @ 1:100

NOTES:
This drawing has been produced solely for PLANNING/DESIGN.
Do not Scale from this Drawing except for planning purposes.
Any drainage shown is presumed and to be checked with record drawings, before any commencement on site.
This drawing is the copyright of MF Designs Ltd.

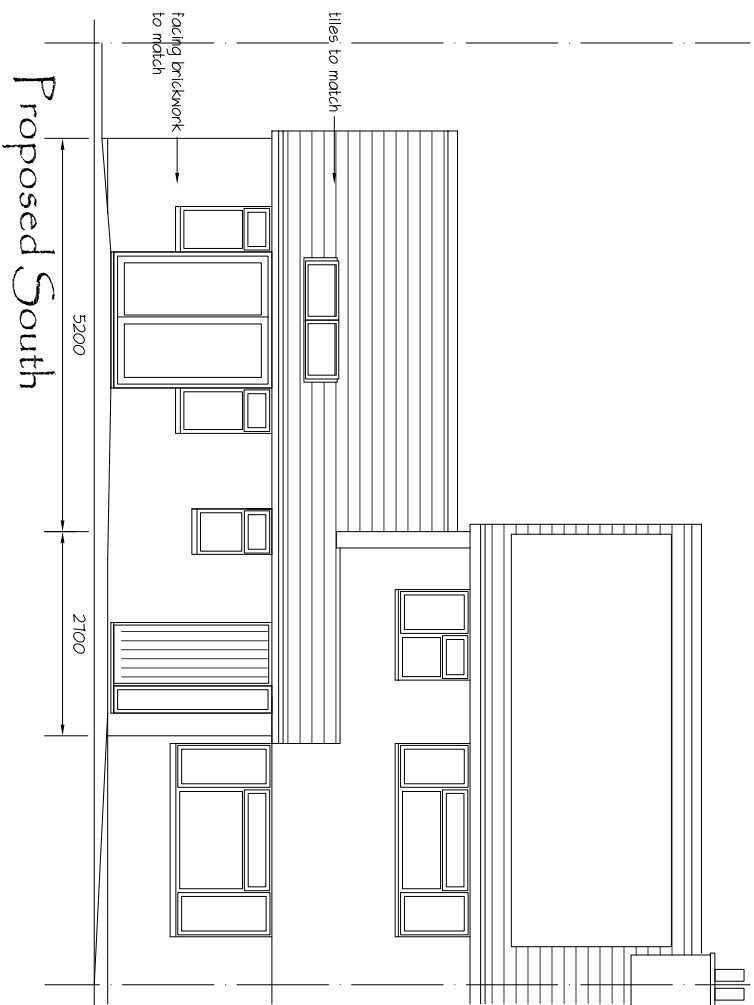

SINGLE STOREY SIDE ANNEX EXTENSION & REVISED PORCH

6 Highlands Close, Emsworth. PO10 7JP

