



PROPOSED HOUSE FROM EXISTING
SUPERSEDED EXTENSION
VAY, LEIGH PARK


1/100 @ A3

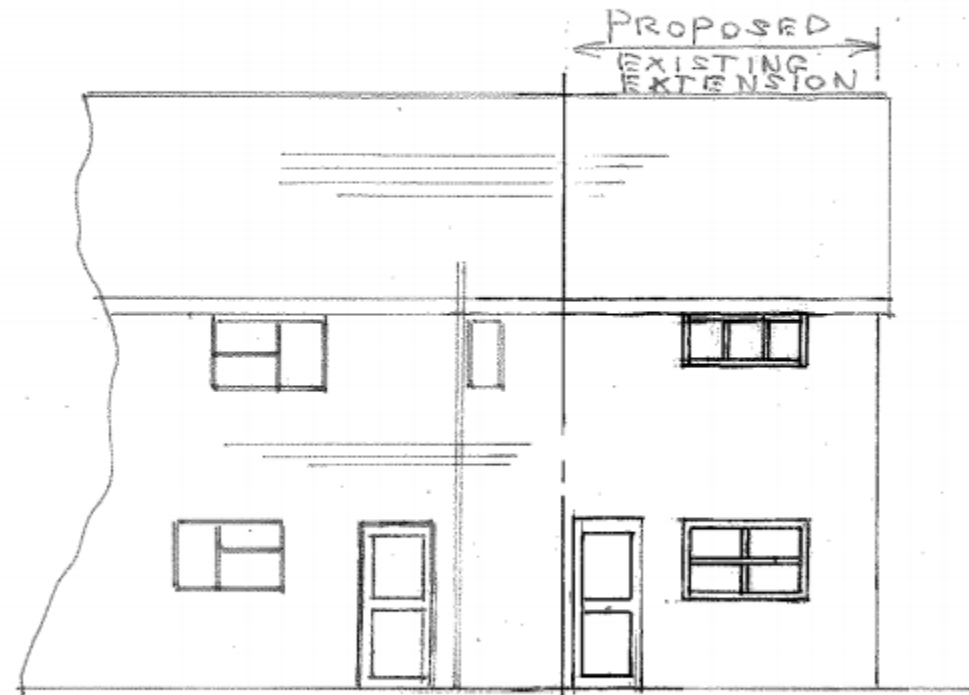

VIEW C

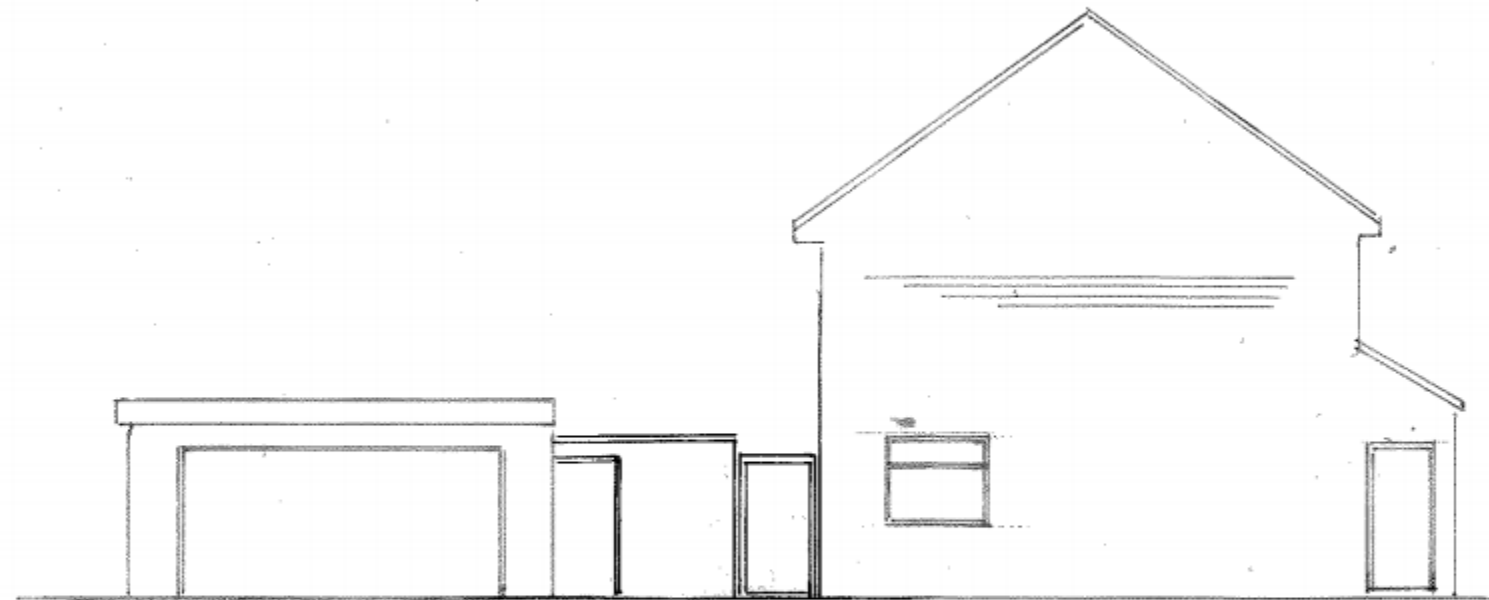

VIEW B

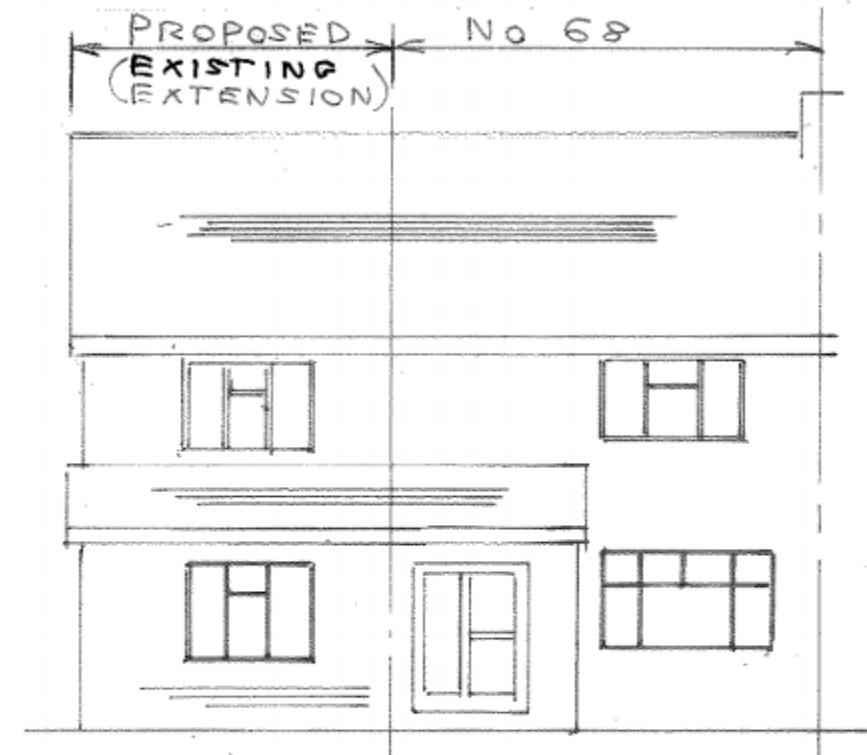


VIEW A

PROPOSED ELEVATIONS


SUPERSEDED

ORIGINAL HOUSE PROPOSED PLANS

1/50 @ A3

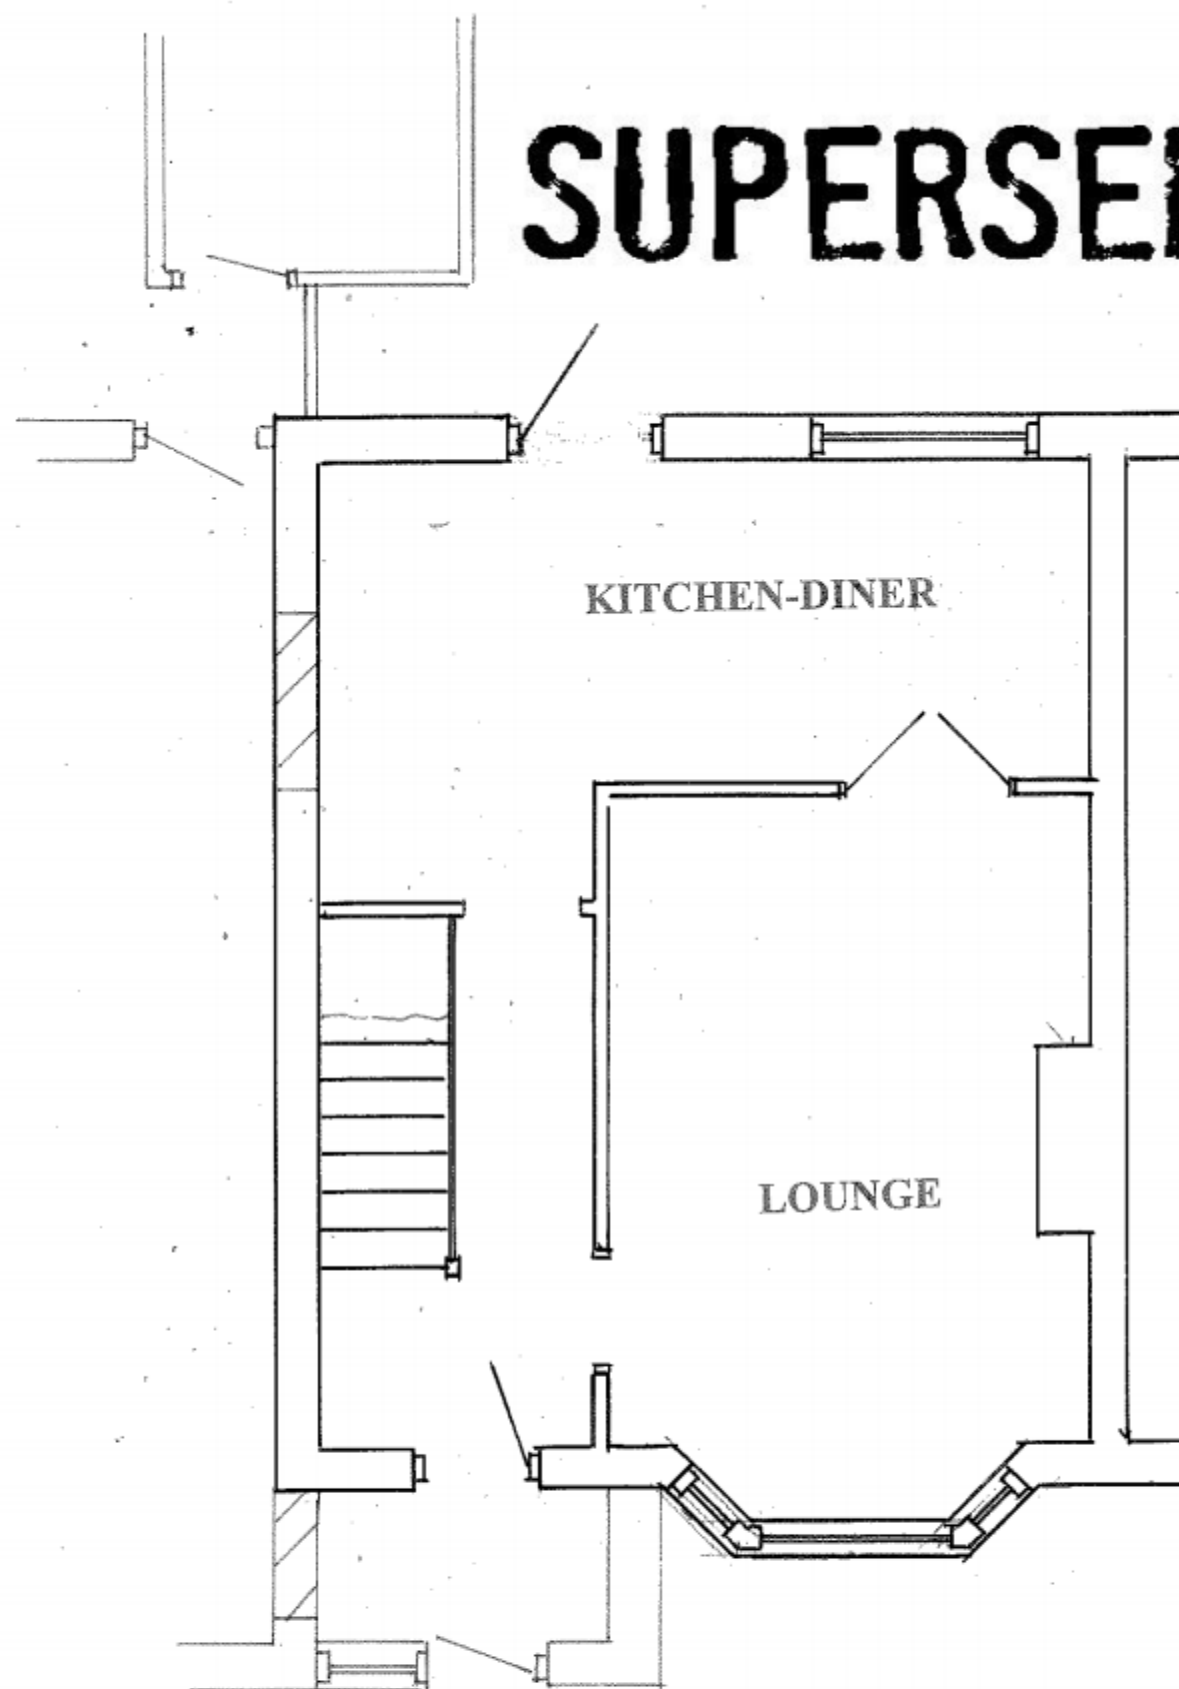

GROUND FLOOR

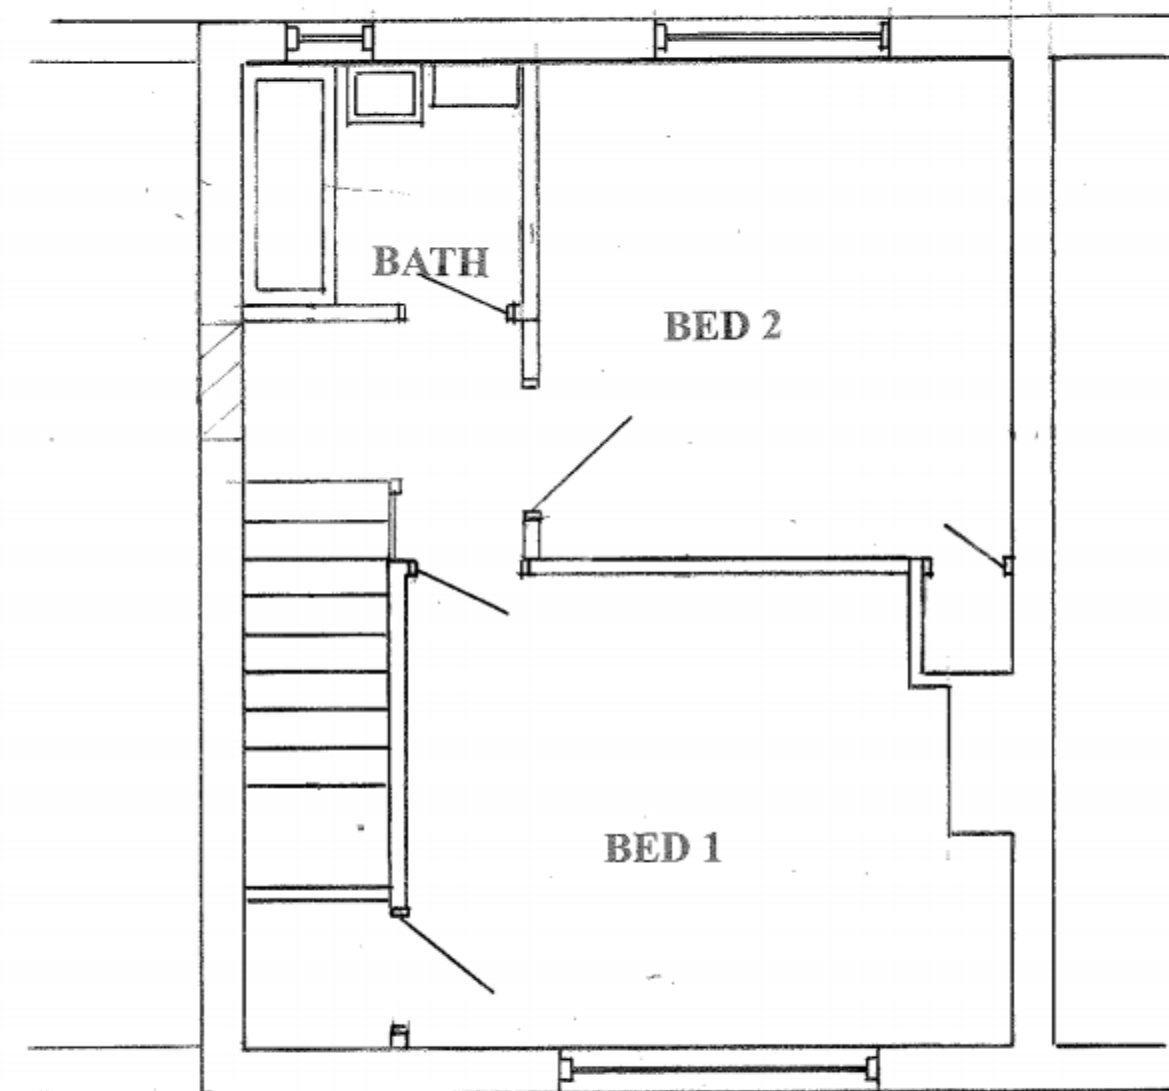

FIRST FLOOR

PROPOSED HOUSE FROM EXISTING
2 STOREY SIDE EXTENSION
68 BARNCROFT WAY, LEIGH PARK