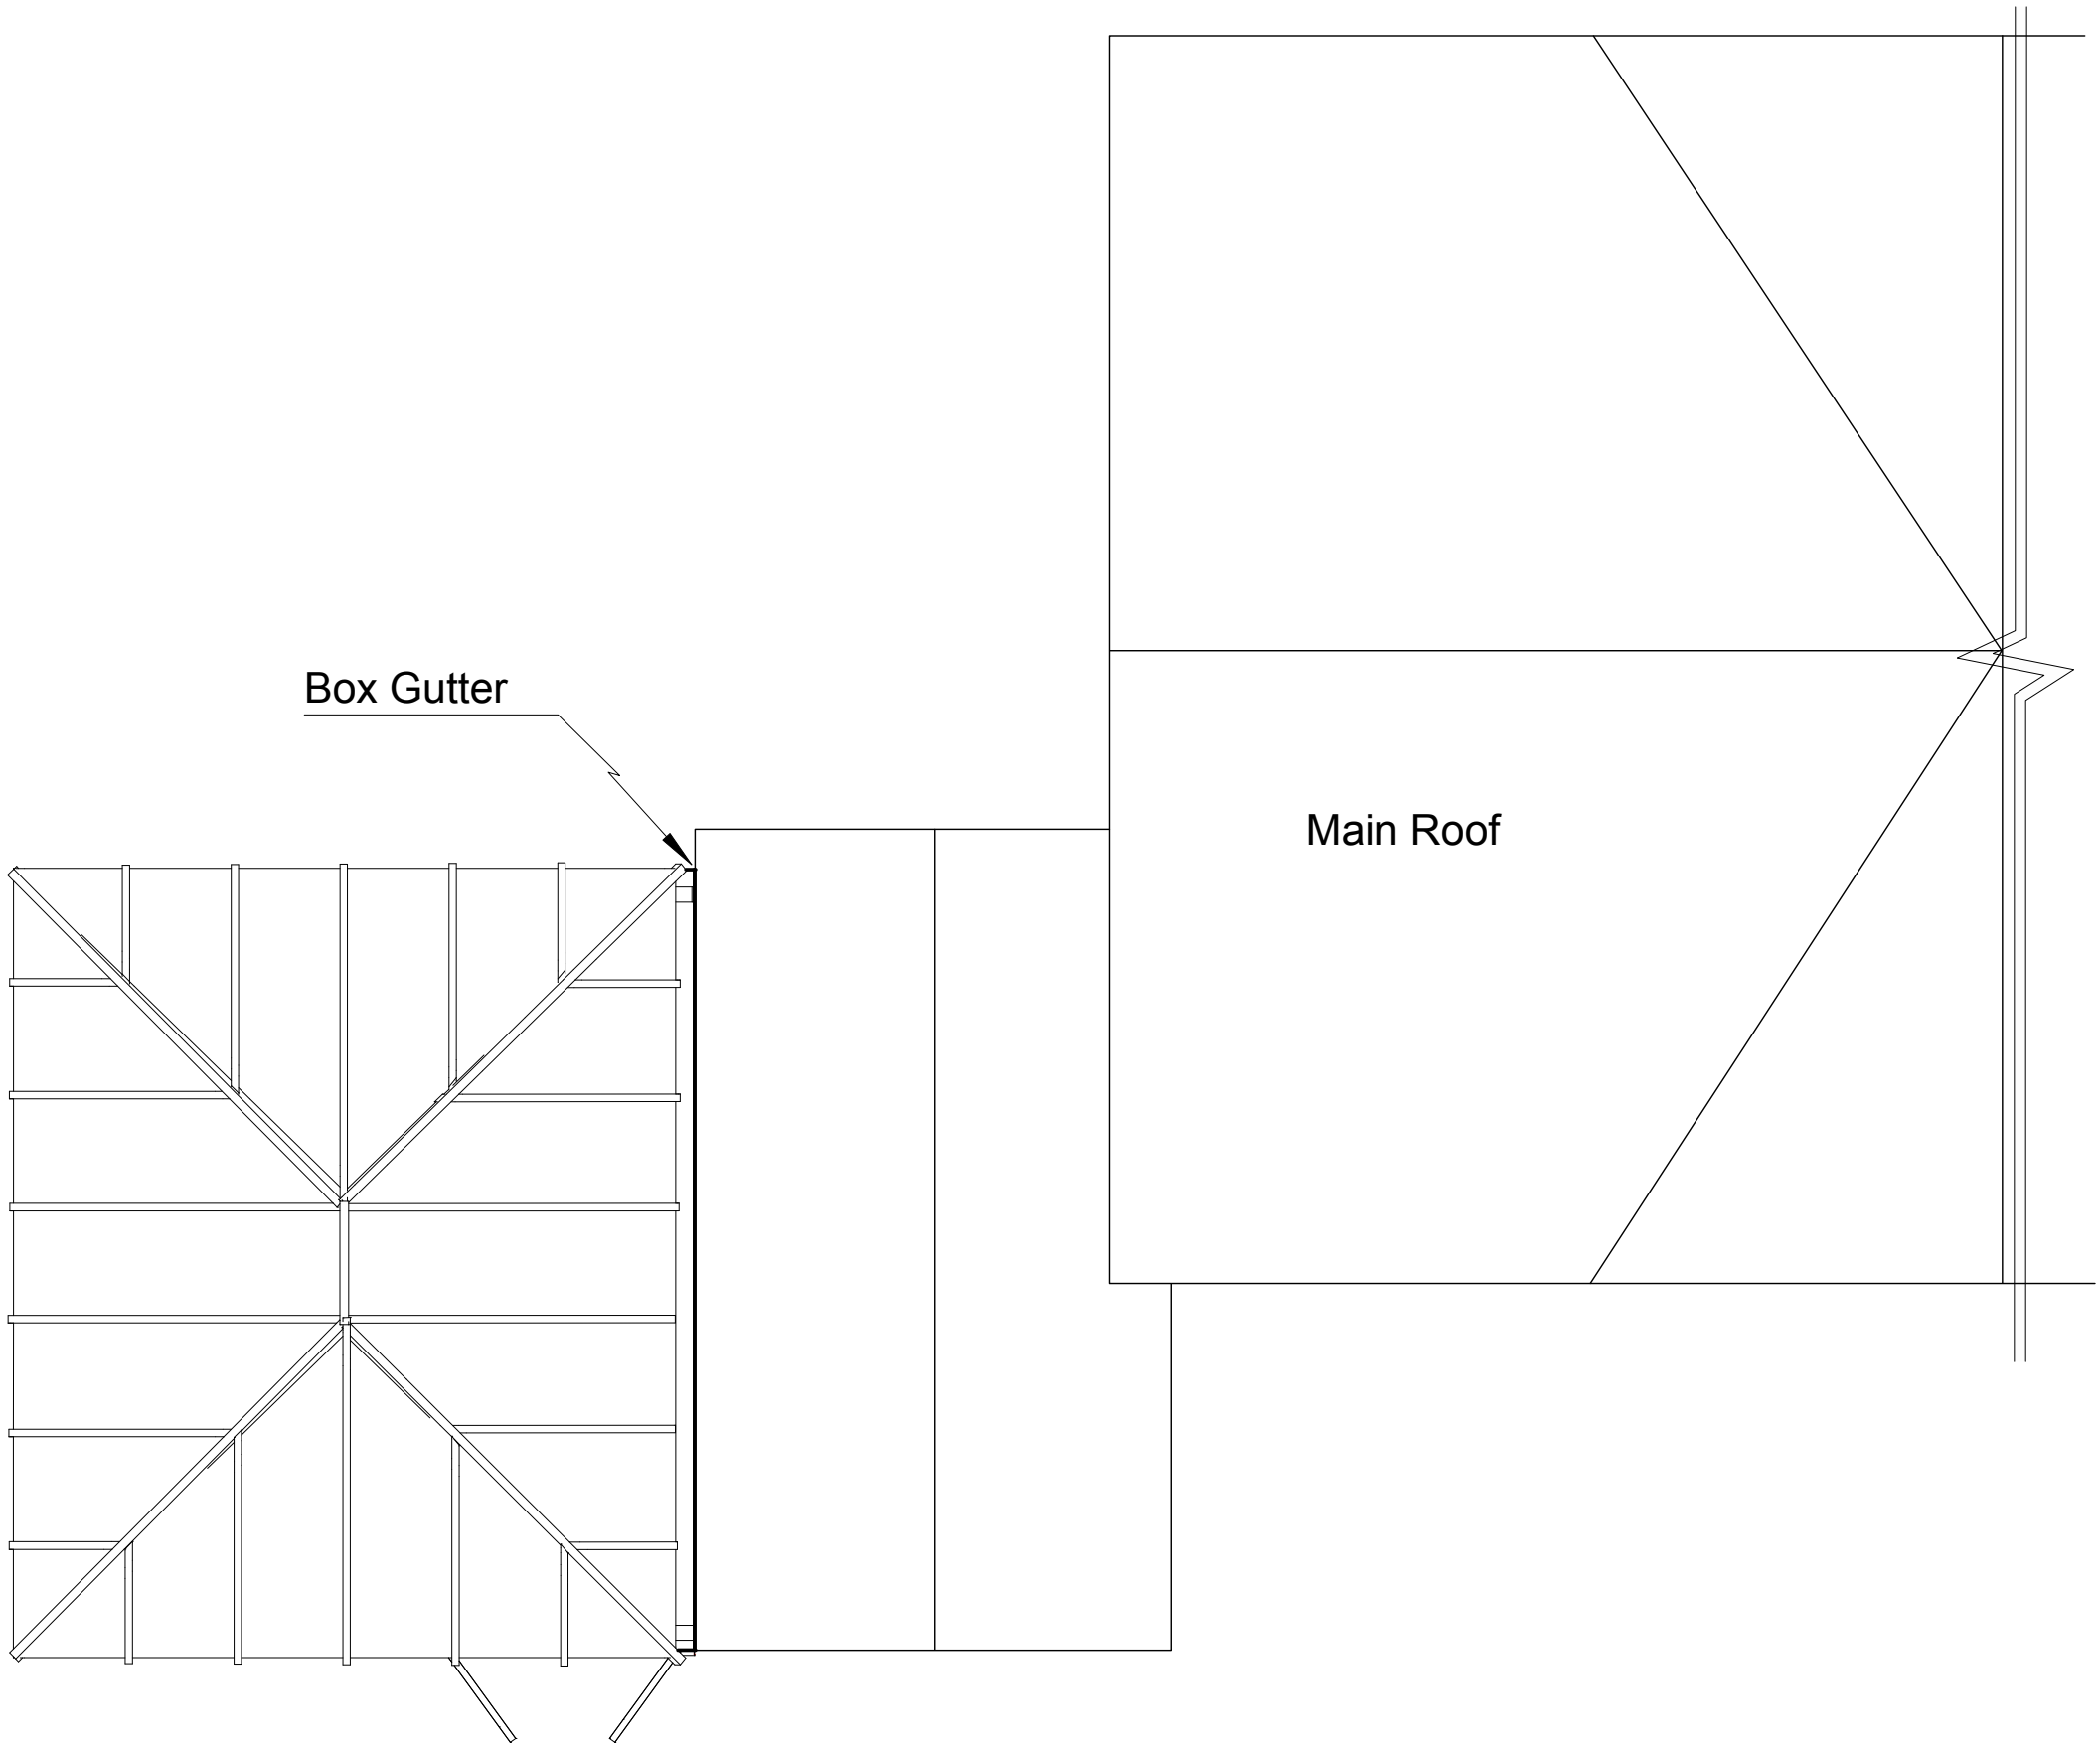


Roof Plan Proposed

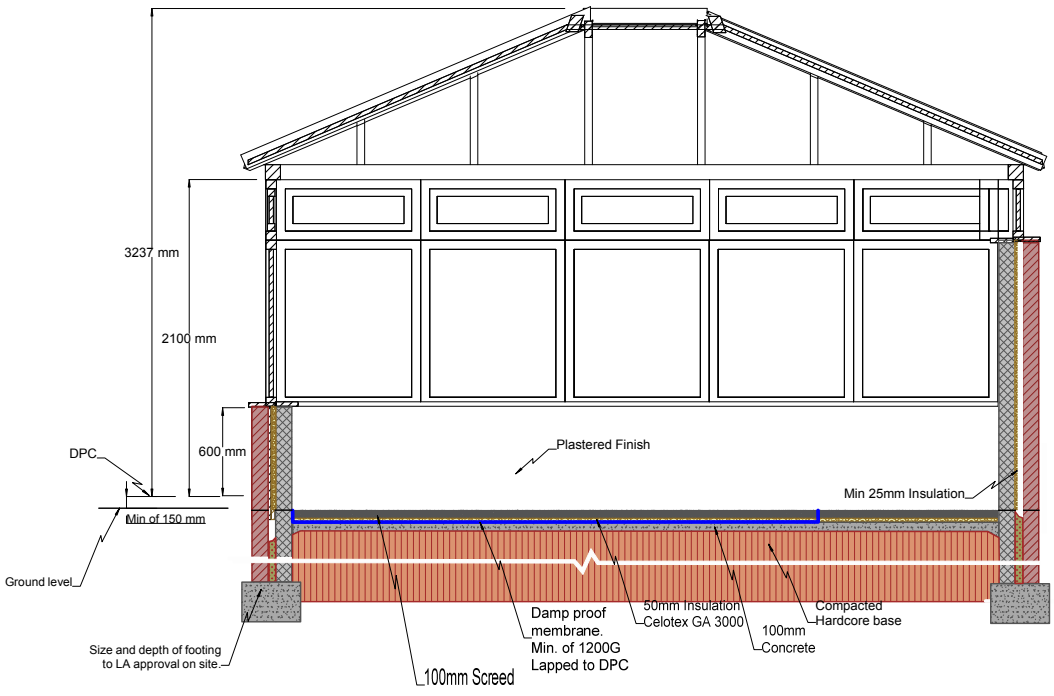


Section 'A-A'

| Site: | Details |
|---|---|
| Mr J Thame<br>29 Cornbrook Grove<br>Waterlooville<br>PO7 8RD | Roof Plan & Section 'A-A' |

| Job No. | Drwg No. | Reference | Scale | Date |
|---|---|---|---|---|
| 07/385 | 385/04 | Thame HBC | 1:50 @ A3 | July 2013 |

THIS PLAN IS TO BE USED SOLELY FOR THE PURPOSE OF PLANNING PERMISSION AND DOES NOT TAKE INTO ACCOUNT DRAINAGE FLUE OR VENTILATION OUTLETS. THE BUILDER SHOULD SATISFY HIMSELF FULLY REGARDING THESE ELEMENTS BEFORE COMMENCEMENT OF WORK. ALL DIMENSIONS ON SITE SUPERCEDE THOSE SHOWN ON THE PLANS.