


**REPLACEMENT OF EXISTING SUB STANDARD BUILDING.
14A, TOURNERBURY LANE, HAYLING ISLAND, HANTS.**

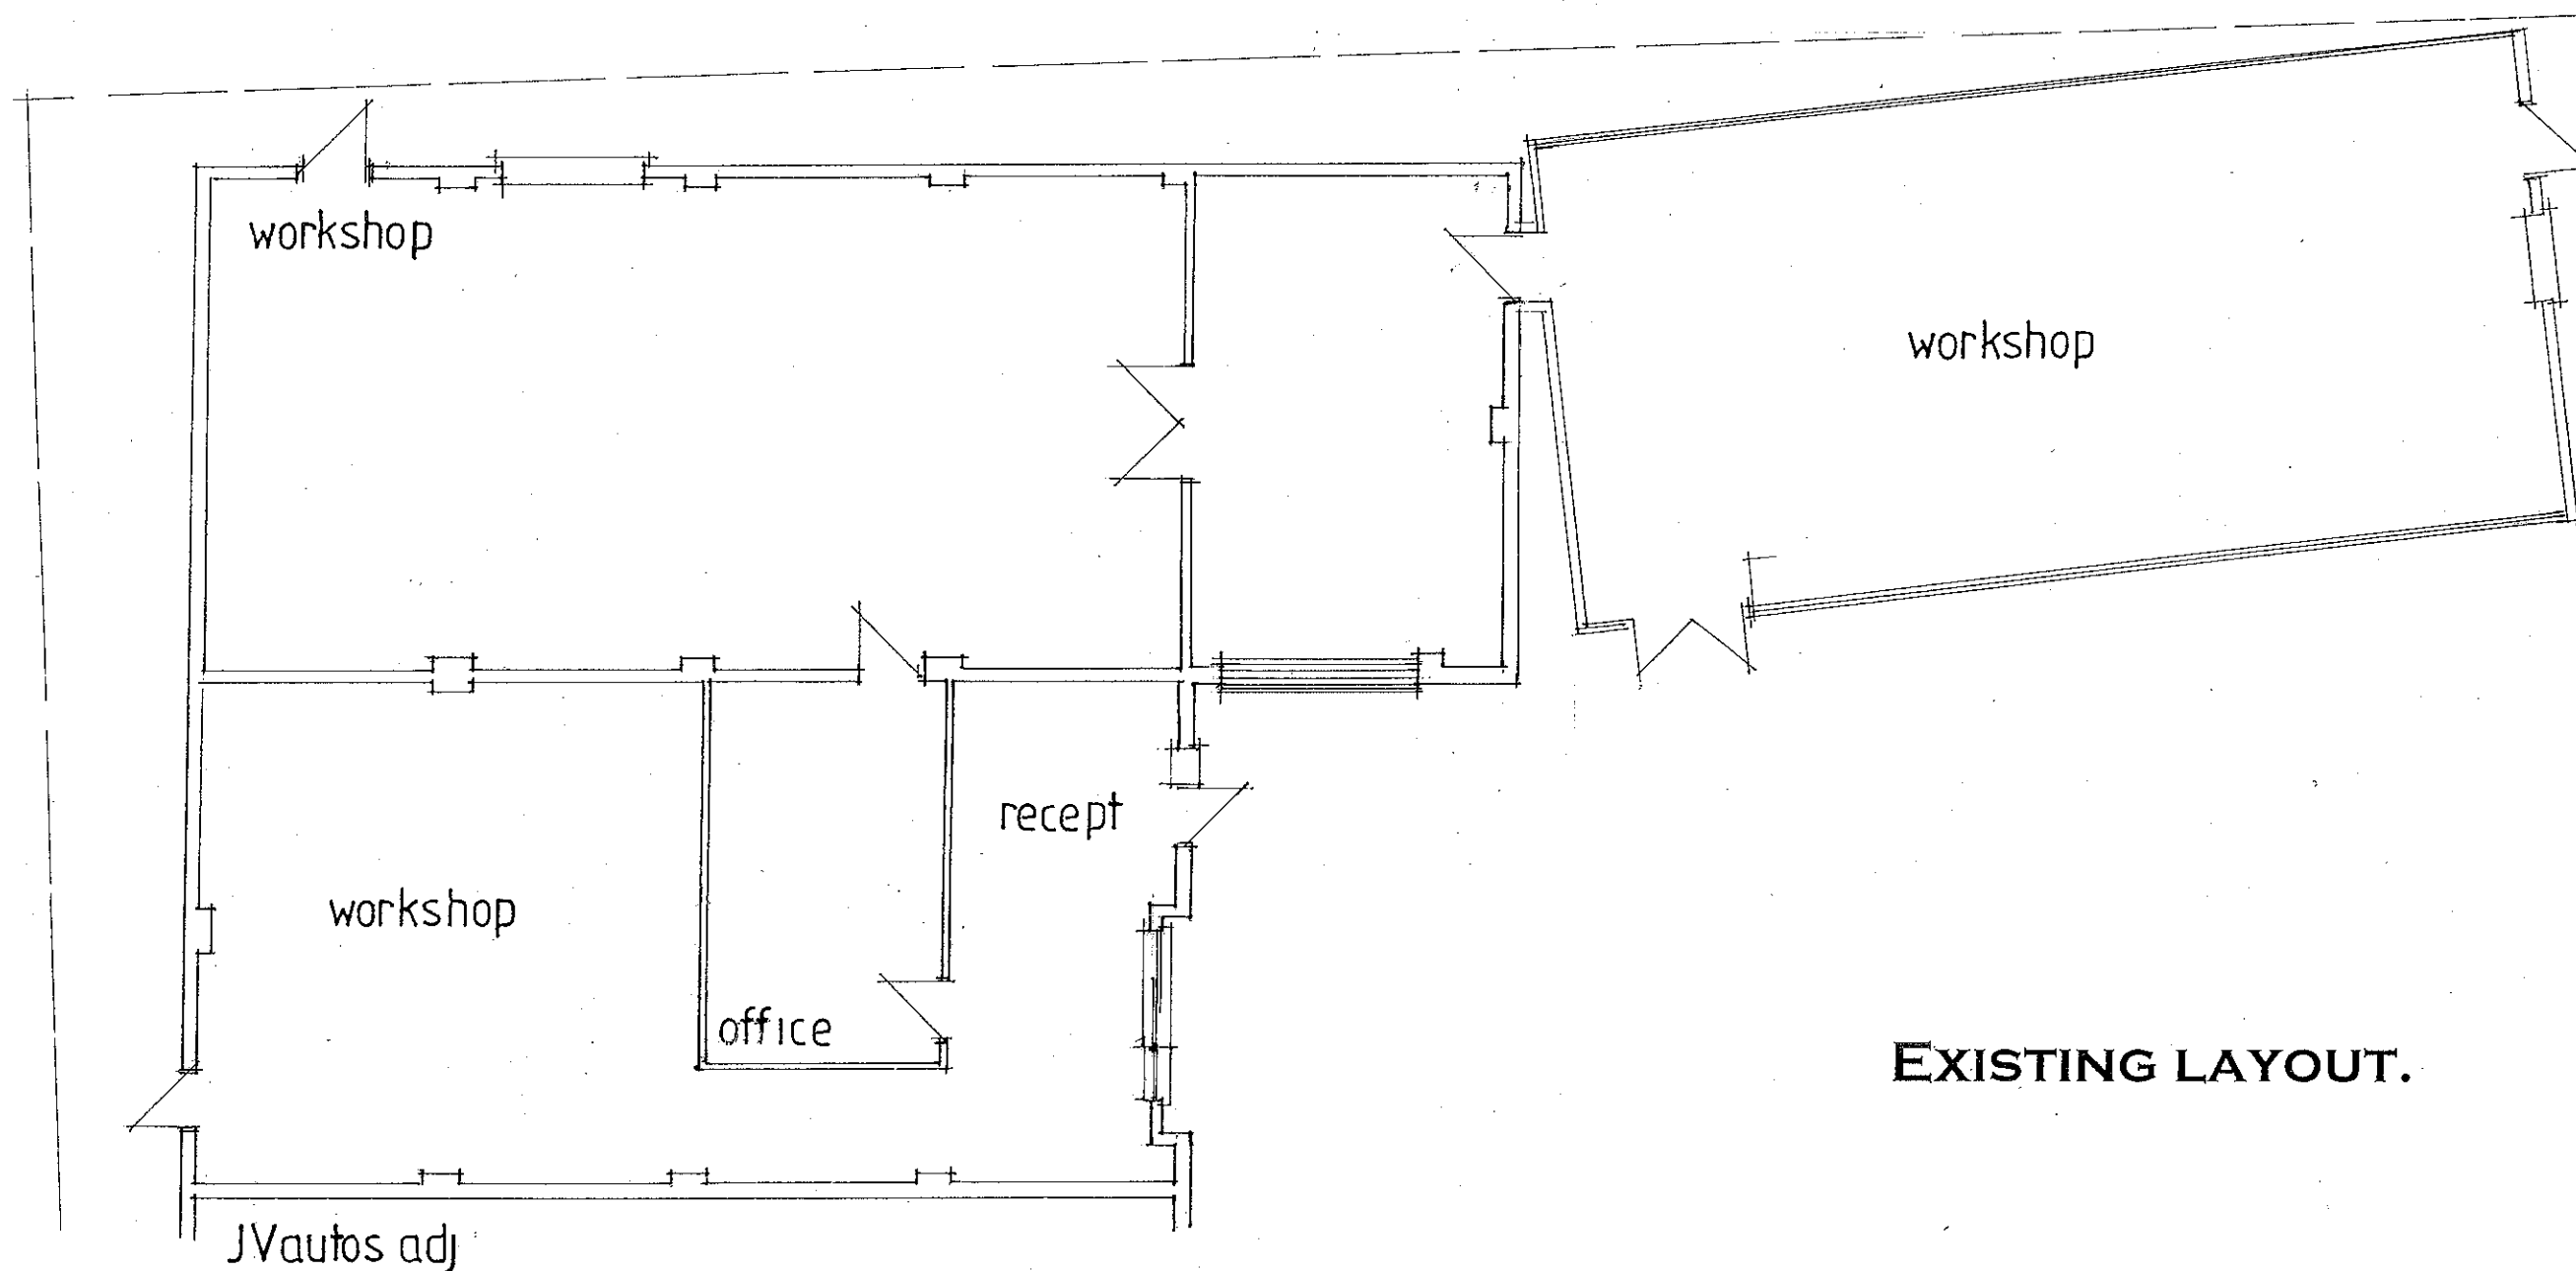

EXISTING LAYOUT.

date july 2013
scale 1:100

PETER J. WALKER MRICS
CHARTERED SURVEYOR
182 SEAFRONT, HAYLING ISLAND, HANTS
PO11 9 AN

TEL: 02382 467574