

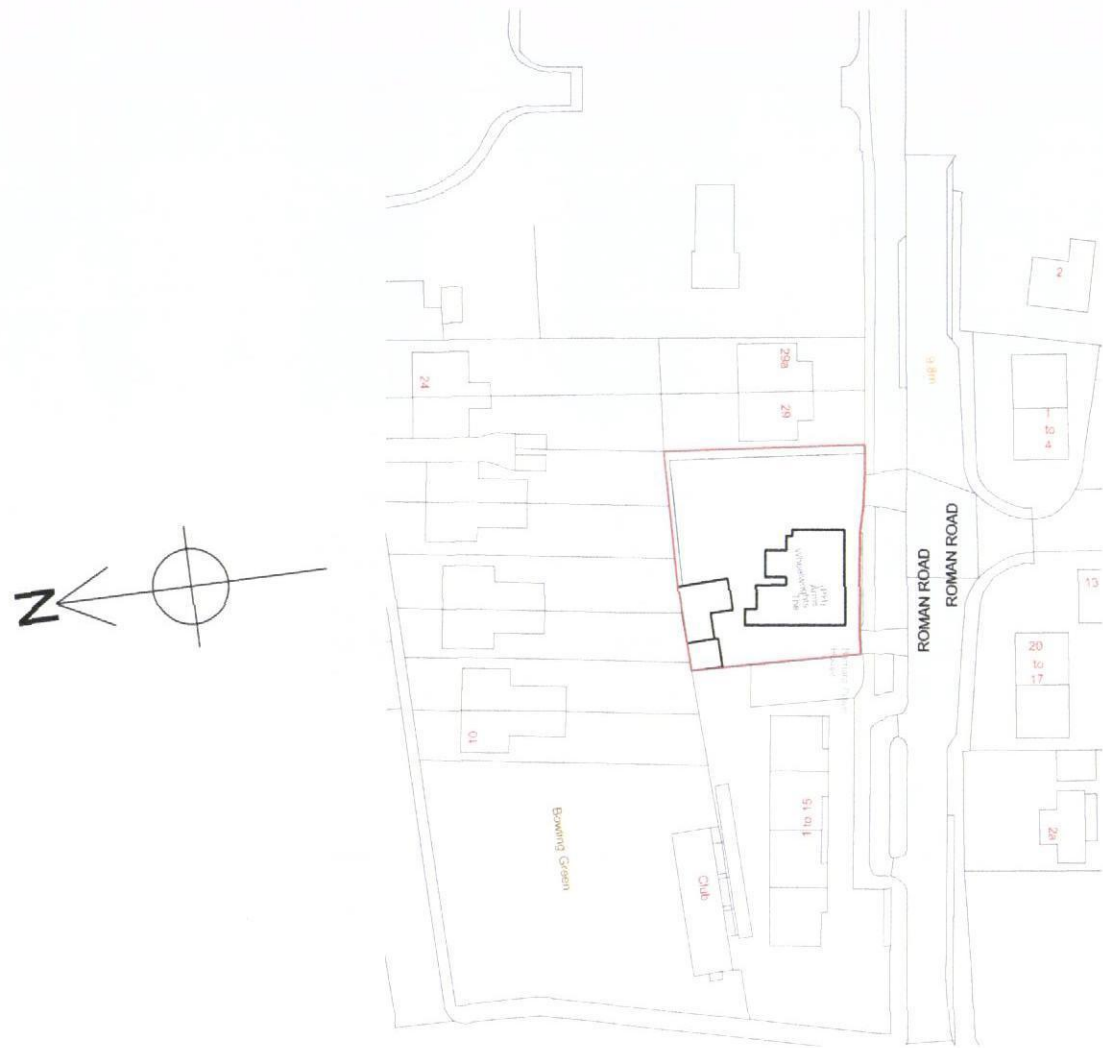


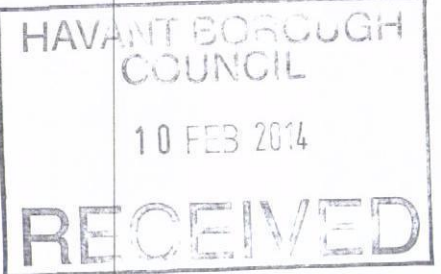

ORDNANCE SURVEY LOCATION PLAN
Showing Existing Site at Scale 1:1250

© Crown Copyright and database rights 2014
Ordnance Survey 0100031673

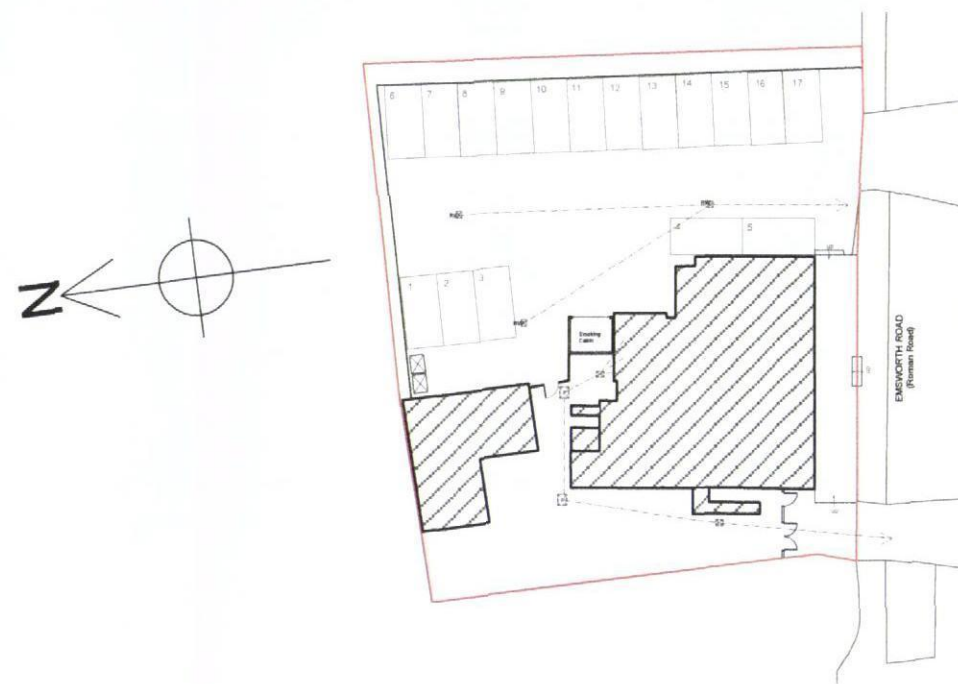

BLOCK PLAN
Showing Existing Site at
Scale 1:500

Rev A: 07.02.14 Boundary line extended to entire site
Elevations named according to aspect
& referenced on Plan Dwg -235-23

SIMMONS INTERIORS

Harlequin House, Crossways Road, Grayshott,
Surrey, GU26 6HG
T: 01428 608436 F: 01428 607478
info@simmonsinteriors.com

PROJECT

THE WHEELWRIGHT'S ARMS
Havant
Hampshire
PO9 2SN

DRAWING TITLE

**OS Location Plan & Site Block Plan
EXISTING**

DRAWING STATUS

PLANNING

SCALE: 1:1250 &
1:500@ A3

DATE: 21/0114

DRAWN: cc

DRAWING NUMBER:

J235-21

REV: **A**