© Mayer Brown Limited Copyright. The drawings, information and data recorded in this document ("the Information") is the property of Mayer Brown. This document and the information are solely for the use of the authorised recipient and this document may not be used, copied or reproduced in whole or part for any purposes other than which it was supplied by Mayer Brown. Mayer Brown makes no representation, undertakes no duty and accepts no responsibilities to any third party who may use or rely upon this document or the Information.

A0 ORIGINAL

Notes:

1. For proposed road labels and chainages refer to drawing:

   GTWVILLE6/RD/01

2. For proposed road longitudinal sections refer to drawings:

   GTWVILLE6/RD/02 - 03

3. Highway geometry subject to approval by Hampshire County Council.

4. "Existing Level" refers to the topographic survey carried out prior to the archaeological excavation works undertaken recently and will differ from existing levels in some places.

5. Where no adjacent development exists the Contractor shall interface the edge of the works with the existing ground at a gradient not exceeding 1 in 3. Slopes shall have a minimum 200mm of top soil.

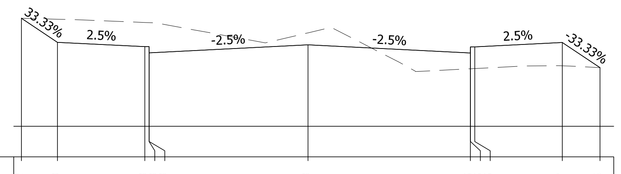

Datum 57

PROPOSED DESIGN SURFACE	58.762	58.370	58.298 58.298 58.198	58.328	58.195 58.195 58.295	58.367	57.956
SURVEY	58.762	58.747	58.694 58.691 58.691	58.524	57.938 57.938 57.941	57.985	57.956
OFFSET FROM CENTRELINE	-9.359	-8.183	-5.328 -5.188 -5.188	0.000	5.301 5.306 5.446	8.301	9.534

MC01 CH 95.879

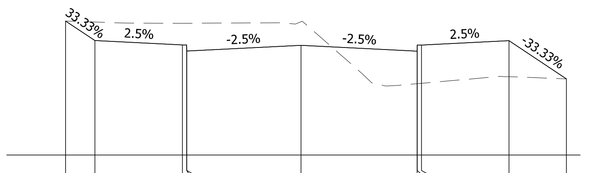

Datum 57

PROPOSED DESIGN SURFACE	59.188	58.870	58.798 58.798 58.698	58.791	58.697 58.697 58.797	58.868	58.243
SURVEY	59.188	59.172	59.151 59.151 59.152	59.177	58.165 58.165 58.171	58.279	58.243
OFFSET FROM CENTRELINE	-7.684	-6.728	-3.973 -3.973 -3.728	0.000	3.791 3.796 3.936	6.791	8.665

MC01 CH 80.000

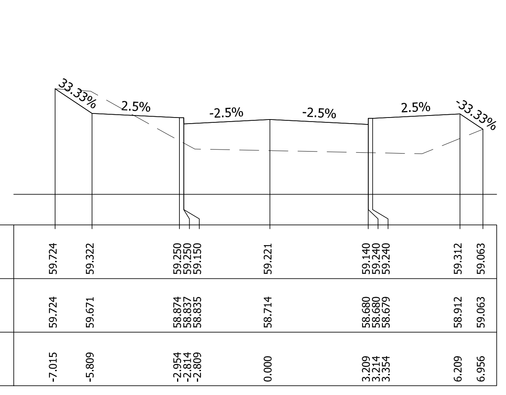

Datum 58

PROPOSED DESIGN SURFACE	59.724	59.322	59.250 59.250 59.150	59.221	59.140 59.140 59.240	59.312	59.663
SURVEY	59.724	59.671	58.874 58.837 58.837	58.714	58.680 58.679 58.679	58.912	59.663
OFFSET FROM CENTRELINE	-7.015	-5.809	-2.954 -2.814 -2.840	0.000	3.209 3.214 3.354	6.209	6.956

MC01 CH 60.000

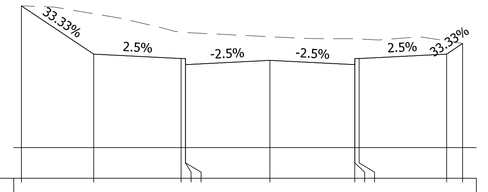

Datum 58

PROPOSED DESIGN SURFACE	60.314	59.526	59.455 59.455 59.355	59.424	59.355 59.455 59.455	59.526 59.526 59.700	59.700
SURVEY	60.314	60.186	59.886 59.879 59.879	59.810	59.776 59.773 59.773	59.741 59.741 59.700	59.700
OFFSET FROM CENTRELINE	-8.114	-5.753	-2.898 -2.758 -2.758	0.000	2.770 2.915 2.915	5.770 5.770 6.292	6.292

MC01 CH 40.000

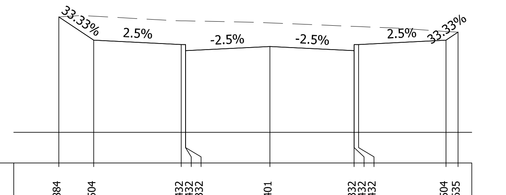

Datum 58

PROPOSED DESIGN SURFACE	59.884	59.504	59.432 59.432 59.332	59.401	59.332 59.432 59.432	59.504 59.504 59.650	59.650
SURVEY	59.884	59.895	59.821 59.819 59.819	59.786	59.729 59.726 59.726	59.645 59.645 59.650	59.650
OFFSET FROM CENTRELINE	-6.890	-5.750	-2.895 -2.755 -2.755	0.000	2.750 2.895 2.895	5.750 6.144 6.144	6.144

MC01 CH 20.000

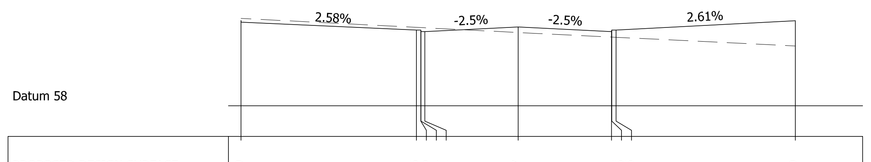

Datum 58

PROPOSED DESIGN SURFACE	59.390	59.256 59.256 59.211	59.287	59.211 59.256 59.256	59.389		
SURVEY	59.427	59.274	59.196	59.122 59.122 59.119	58.977		
OFFSET FROM CENTRELINE	-9.317 -9.010	-3.050	0.000	3.050 3.055 3.195	9.050	10.799	

MC02 CH 80.000

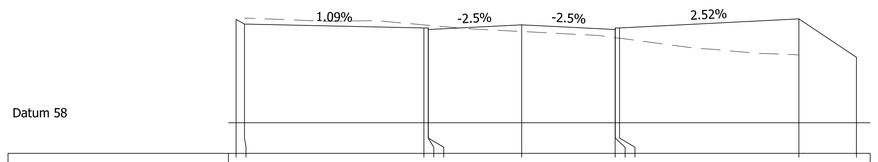

Datum 58

PROPOSED DESIGN SURFACE	59.688 59.601	59.548 59.548 59.523	59.599	59.523 59.548 59.548	59.696	59.069	
SURVEY	59.709	59.598 59.591 59.591	59.490	59.390 59.380 59.380	59.107		
OFFSET FROM CENTRELINE	-9.435 -9.050	-3.195 -3.055 -3.055	0.000	3.050 3.055 3.195	9.050	10.929	

MC02 CH 60.000

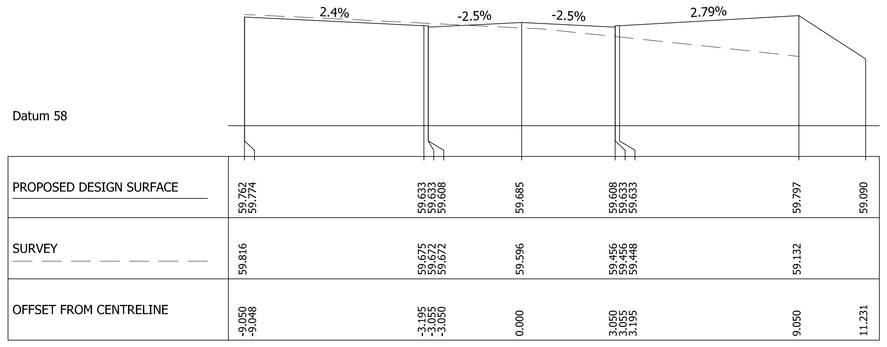

Datum 58

PROPOSED DESIGN SURFACE	59.762 59.774	59.633 59.633 59.608	59.685	59.698 59.633 59.633	59.797	59.090	
SURVEY	59.816	59.675 59.672 59.672	59.596	59.456 59.448 59.448	59.132		
OFFSET FROM CENTRELINE	-9.050 -9.048	-3.195 -3.055 -3.055	0.000	3.050 3.055 3.195	9.050	11.231	

MC02 CH 40.000

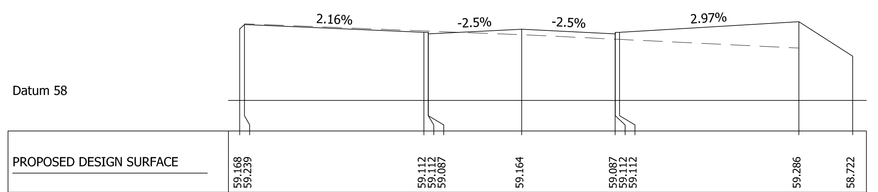

Datum 58

PROPOSED DESIGN SURFACE	59.168 59.039	59.112 59.112 59.067	59.164	59.067 59.112 59.112	59.286	58.722	
SURVEY	59.251	59.135 59.132 59.132	59.074	59.000 58.997 58.997	58.855		
OFFSET FROM CENTRELINE	-9.208 -9.050	-3.195 -3.055 -3.055	0.000	3.050 3.055 3.195	9.050	10.807	

MC02 CH 20.000

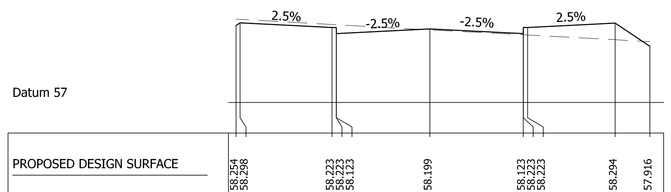

Datum 57

PROPOSED DESIGN SURFACE	58.262 58.294	58.123 58.123 58.123	58.199	58.123 58.123 58.223	58.294	57.916	
SURVEY	58.360 58.357	58.272 58.268 58.268	58.183	58.104 58.104 58.104	58.023	57.991	
OFFSET FROM CENTRELINE	-9.435 -9.195	-3.195 -3.055 -3.055	0.000	3.050 3.055 3.195	6.050	7.185	

MC02 CH 0.000

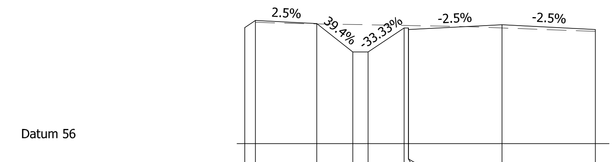

Datum 56

PROPOSED DESIGN SURFACE	57.894 58.011	57.961	57.497 57.497 57.497	57.889 57.889 57.864	57.940	57.864	
SURVEY	57.981	57.955	57.946 57.941	57.930 57.929 57.929	57.889	57.833	
OFFSET FROM CENTRELINE	-8.400 -8.000	-6.050	-4.872 -4.372	-3.195 -3.055 -3.050	0.000	3.050	

MC02 CH 180.000

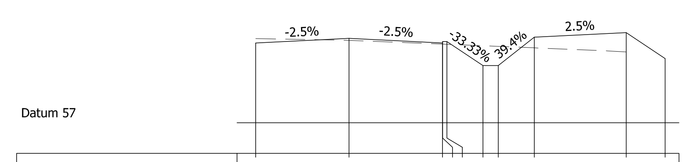

Datum 57

PROPOSED DESIGN SURFACE	58.301	58.377	58.301 58.326 58.326	57.934 57.934	58.398	58.473	58.049
SURVEY	58.373	58.345	58.285 58.282 58.282	58.248 58.247	58.223	58.157	
OFFSET FROM CENTRELINE	-3.050	0.000	3.050 3.055 3.195	4.372 4.872	6.050	9.050	10.321

MC02 CH 160.000

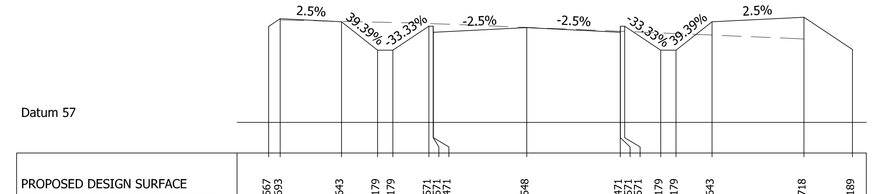

Datum 57

PROPOSED DESIGN SURFACE	58.672	58.643	58.179 58.179	58.571 58.571 58.471	58.548	58.471 58.471 58.471	58.179 58.179	58.643	58.718	58.189
SURVEY	58.672	58.650	58.637 58.632	58.614 58.614 58.612	58.551	58.488 58.488 58.488	58.461 58.451	58.426	58.360	
OFFSET FROM CENTRELINE	-8.427 -8.050	-6.050	-4.873 -4.373	-3.195 -3.055 -3.050	0.000	3.050 3.055 3.195	4.372 4.872	6.050	9.050	10.635

MC02 CH 140.000

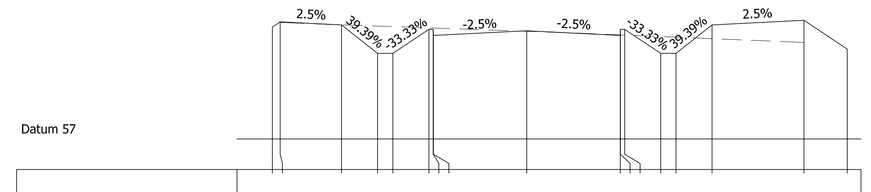

Datum 57

PROPOSED DESIGN SURFACE	58.825 58.810	58.860	58.396 58.396	58.789 58.789 58.689	58.765	58.689 58.789 58.789	58.396 58.396	58.860	58.935	58.464
SURVEY	58.900	58.862	58.841 58.833	58.812 58.810 58.810	58.755	58.697 58.697 58.697	58.470 58.460	58.036	58.574	
OFFSET FROM CENTRELINE	-8.306 -8.050	-6.050	-4.873 -4.373	-3.195 -3.055 -3.050	0.000	3.050 3.055 3.195	4.372 4.872	6.050	9.050	10.464

MC02 CH 120.000

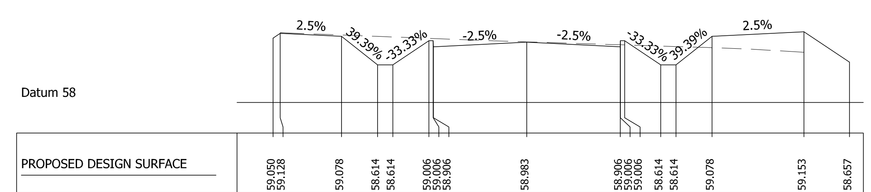

Datum 58

PROPOSED DESIGN SURFACE	59.050 59.185	59.078	58.614 58.614	59.006 59.006 58.906	58.983	58.906 59.006 59.006	58.614 58.614	59.078	59.153	58.657
SURVEY	59.138	59.100	59.078 59.068	59.046 59.043 59.043	58.988	58.941 58.938 58.938	58.920 58.912	58.893	58.819	
OFFSET FROM CENTRELINE	-8.285 -8.050	-6.050	-4.873 -4.373	-3.195 -3.055 -3.050	0.000	3.050 3.055 3.195	4.372 4.872	6.050	9.050	10.539

MC02 CH 100.000

1:50 V 0 1 2 3 4 5 m
1:100 H 0 1 2 3 4 5 6 7 8 9 10 m
1:1 0 10 20 30 40 50 60 70 80 90 100 mm

Berewood
HAMPSHIRE

FOR CONSTRUCTION

rev.	amendment	checked	date
C	Construction Issue.	PAS	14/06/2013
B	Note 5 added. (HJ)	PAS	25/04/2013
A	Cross sections for MC01 updated. Other cross sections updated as per revision clouds. Existing ground updated. (HJ/NT)	PAS	25/02/2013

mayer brown

Mayer Brown Limited Lion House
Orlental Road Woking Surrey GU22 8AR
Telephone 01483 750 508 Fax 01483 750 437
wokingoffice@mayerbrown.co.uk www.mayerbrown.co.uk

client
Investing in homes since 1912
grainger plc

project
BEREWOOD, WATERLOOVILLE
PHASE 2 INFRASTRUCTURE

scale 1:100/1:50 | drawn by HJ | checked by PAS

date DECEMBER 2012 | cad file GTWVILLE6_RD_06.dwg

title
PHASE 2 INFRASTRUCTURE
PROPOSED ROADS CROSS SECTIONS
SHEET 1 OF 3

drawing number GTWVILLE6/RD/06 | rev. C