




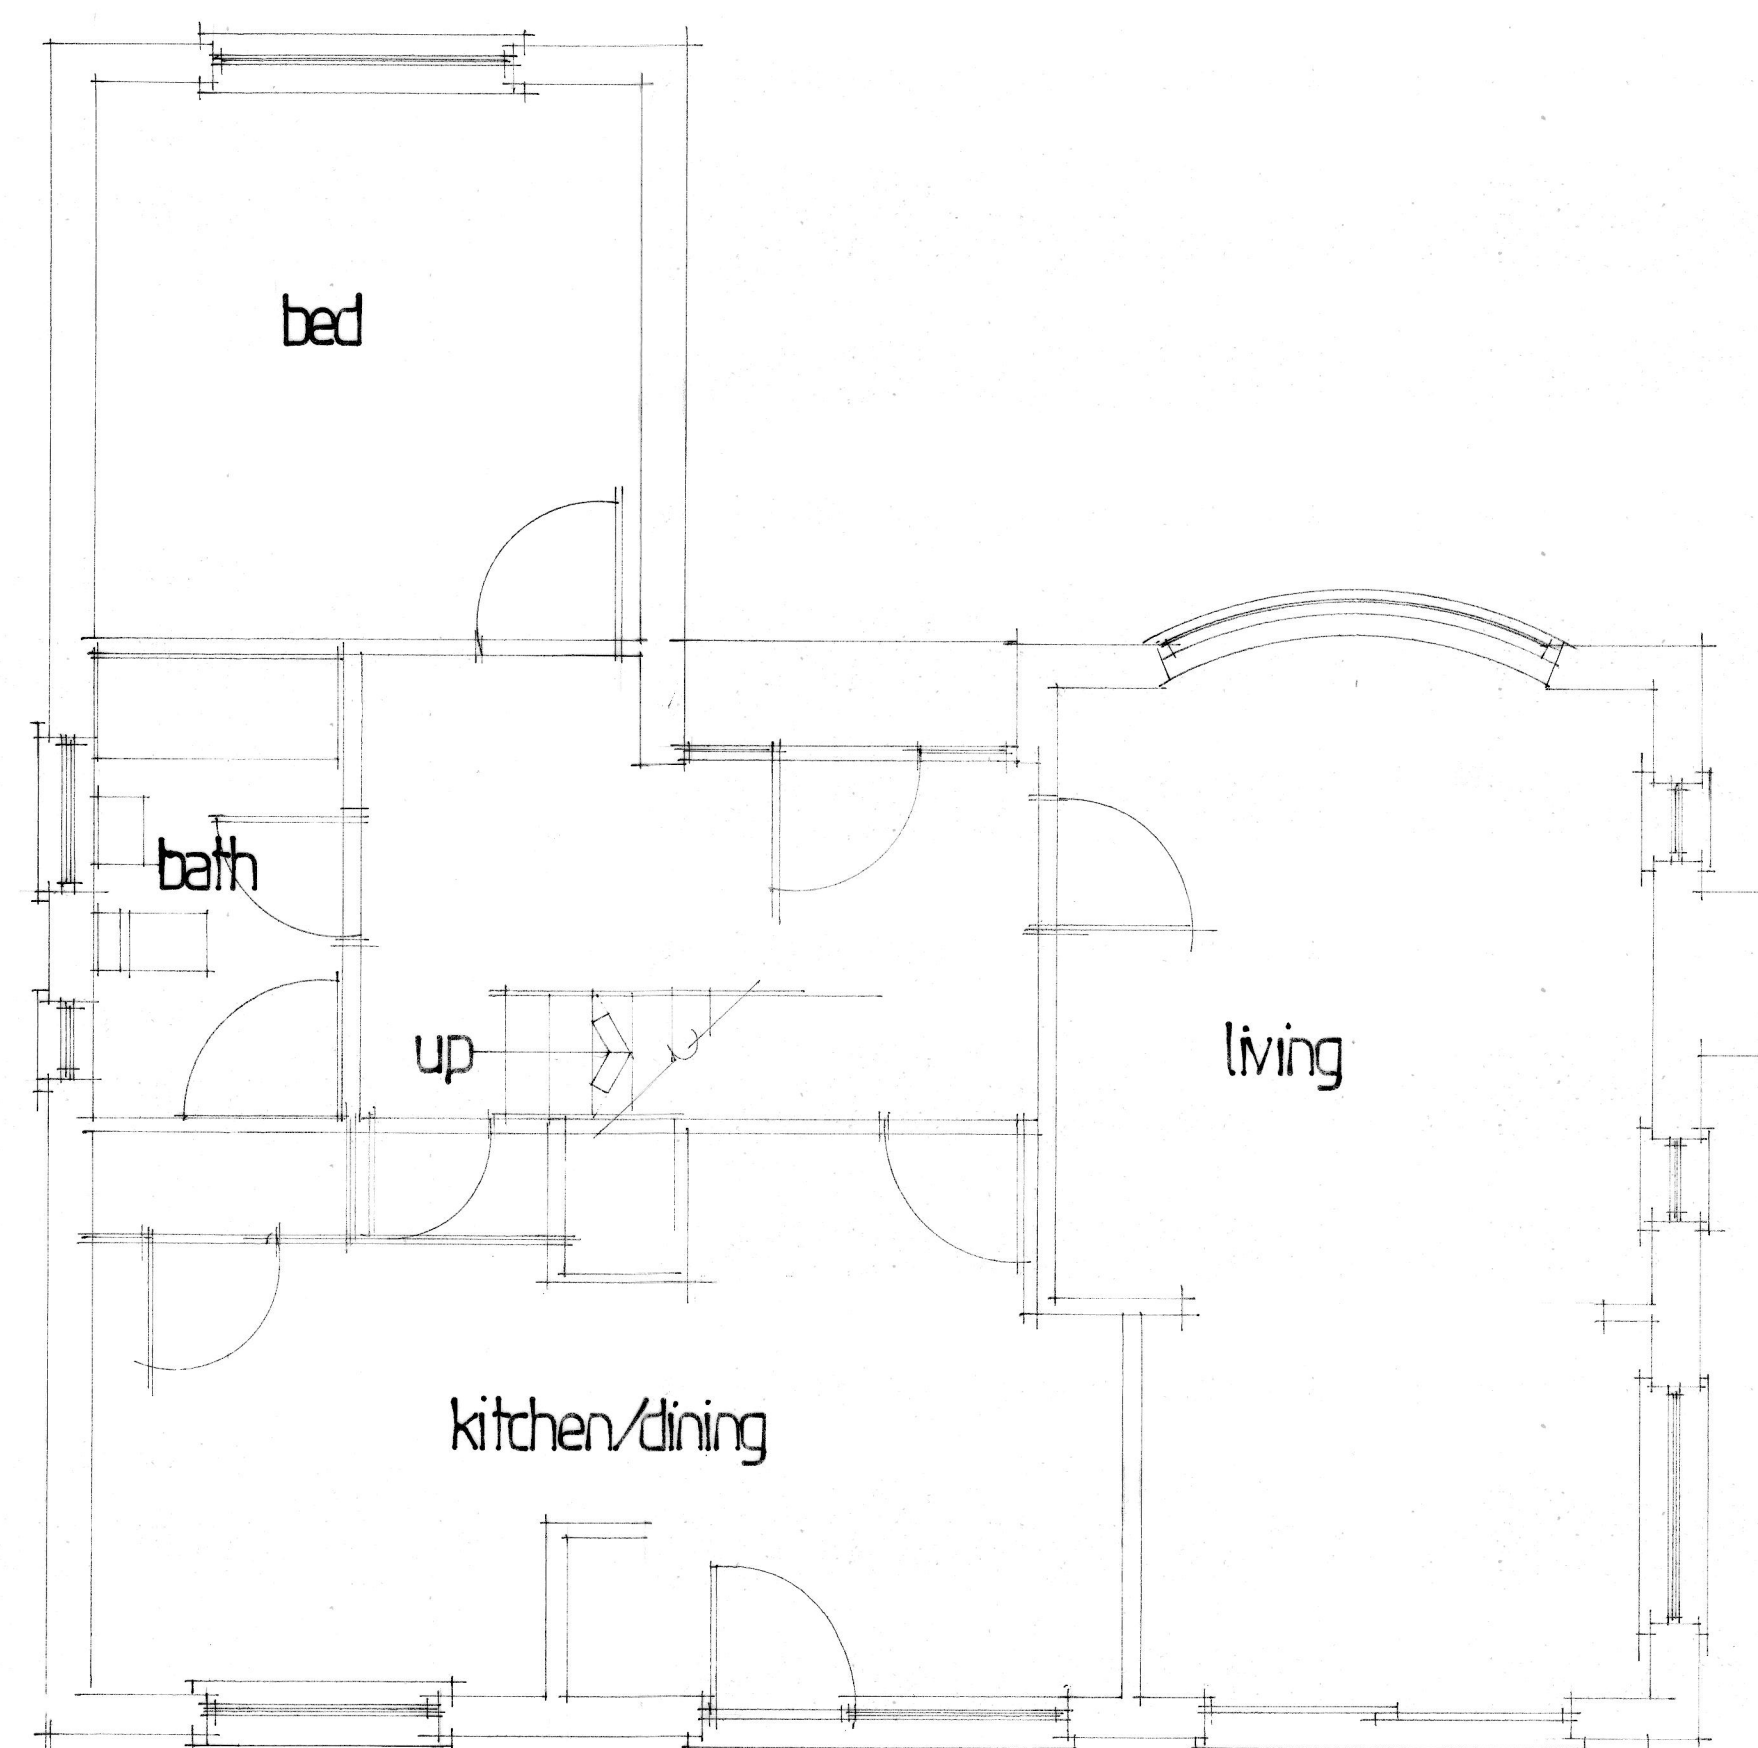


ground floor

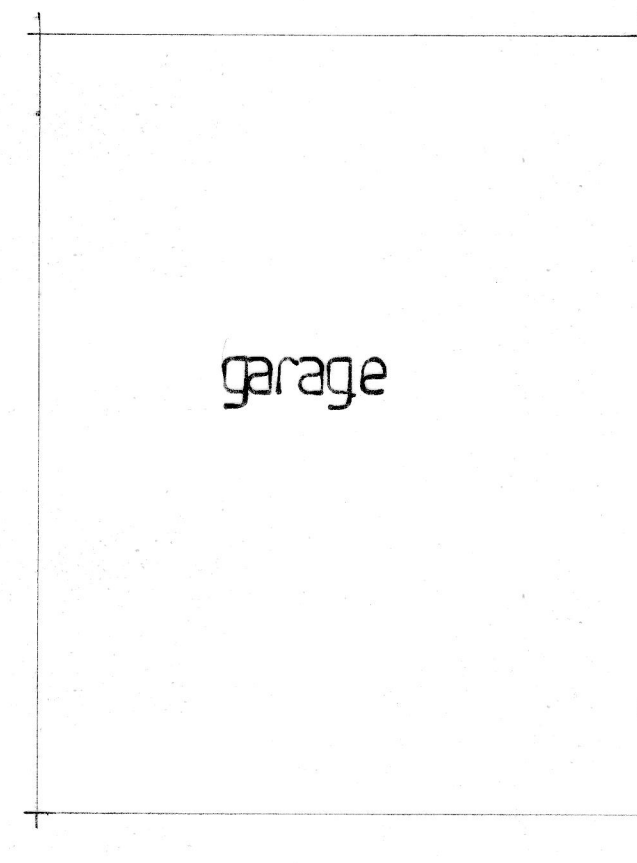


garage

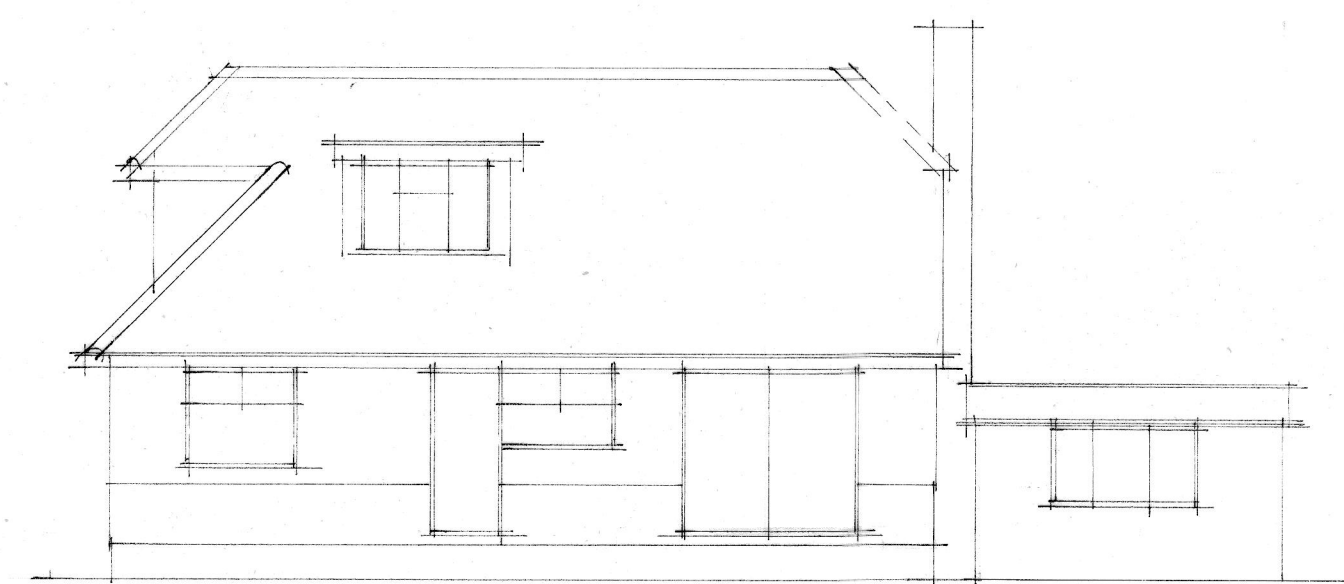



rear

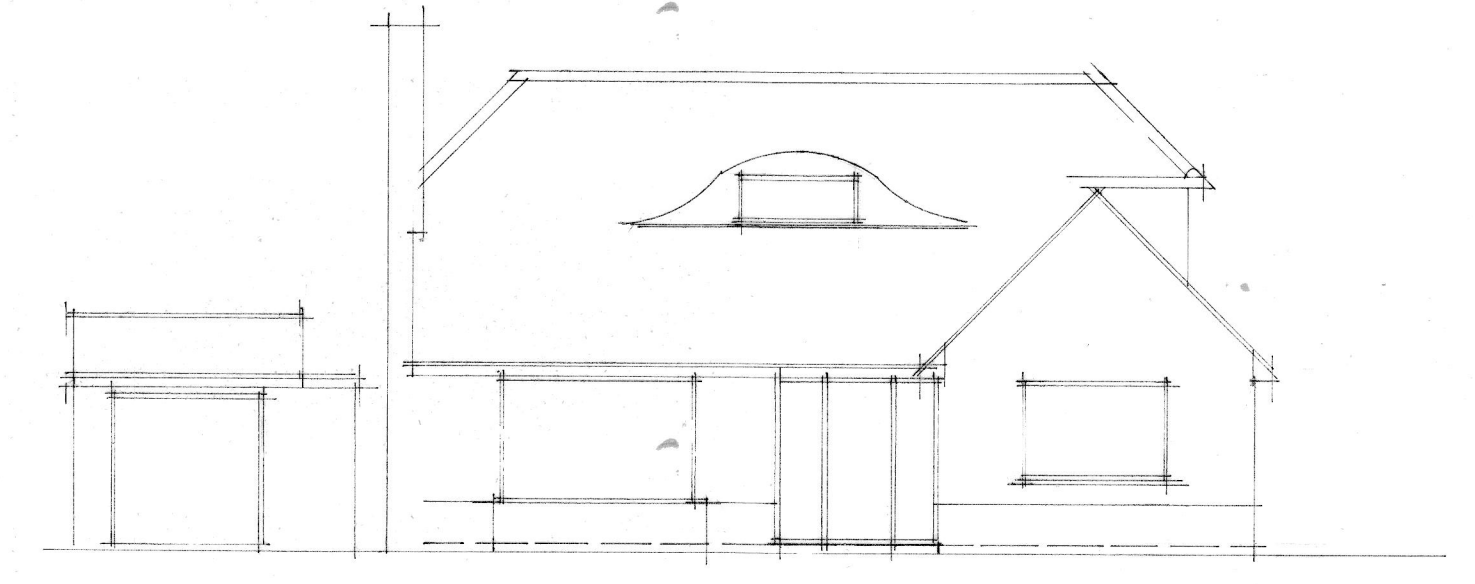

front

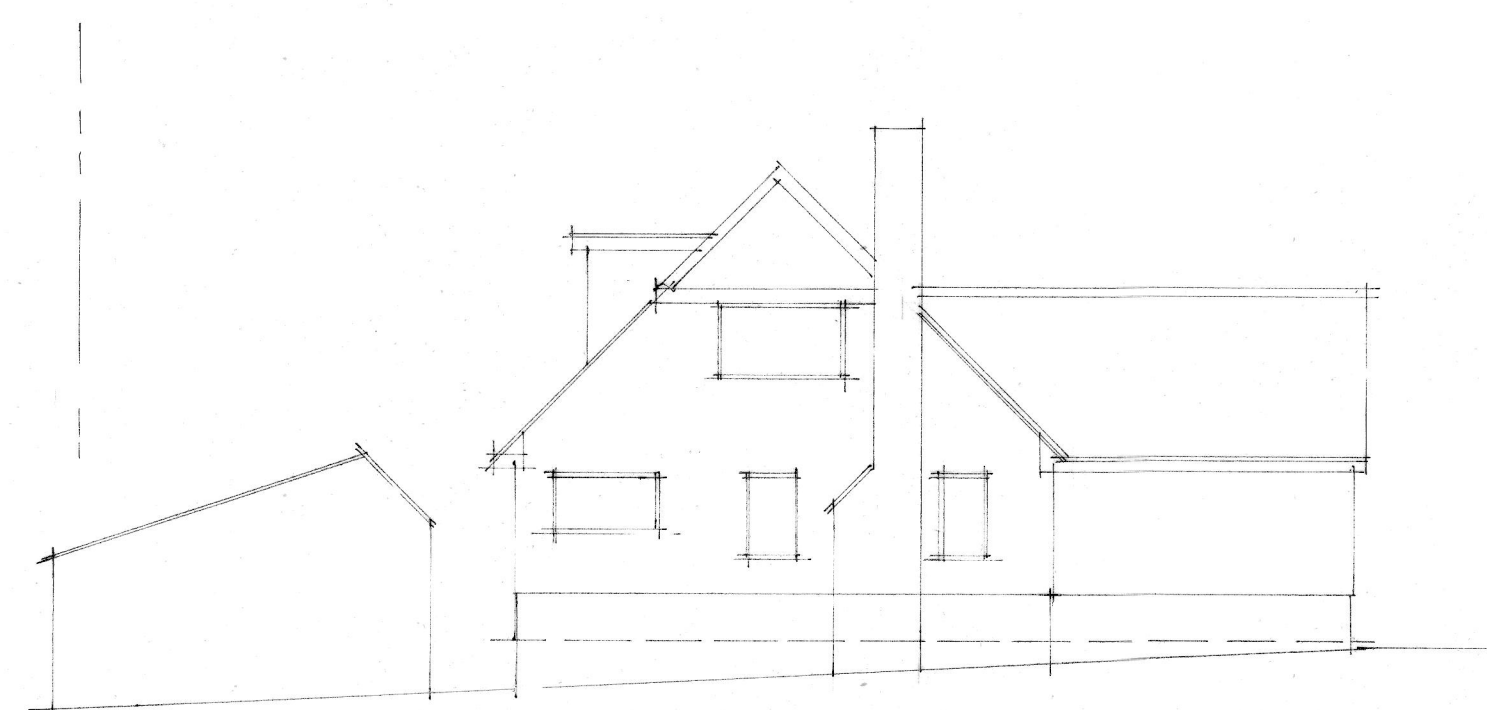

sides

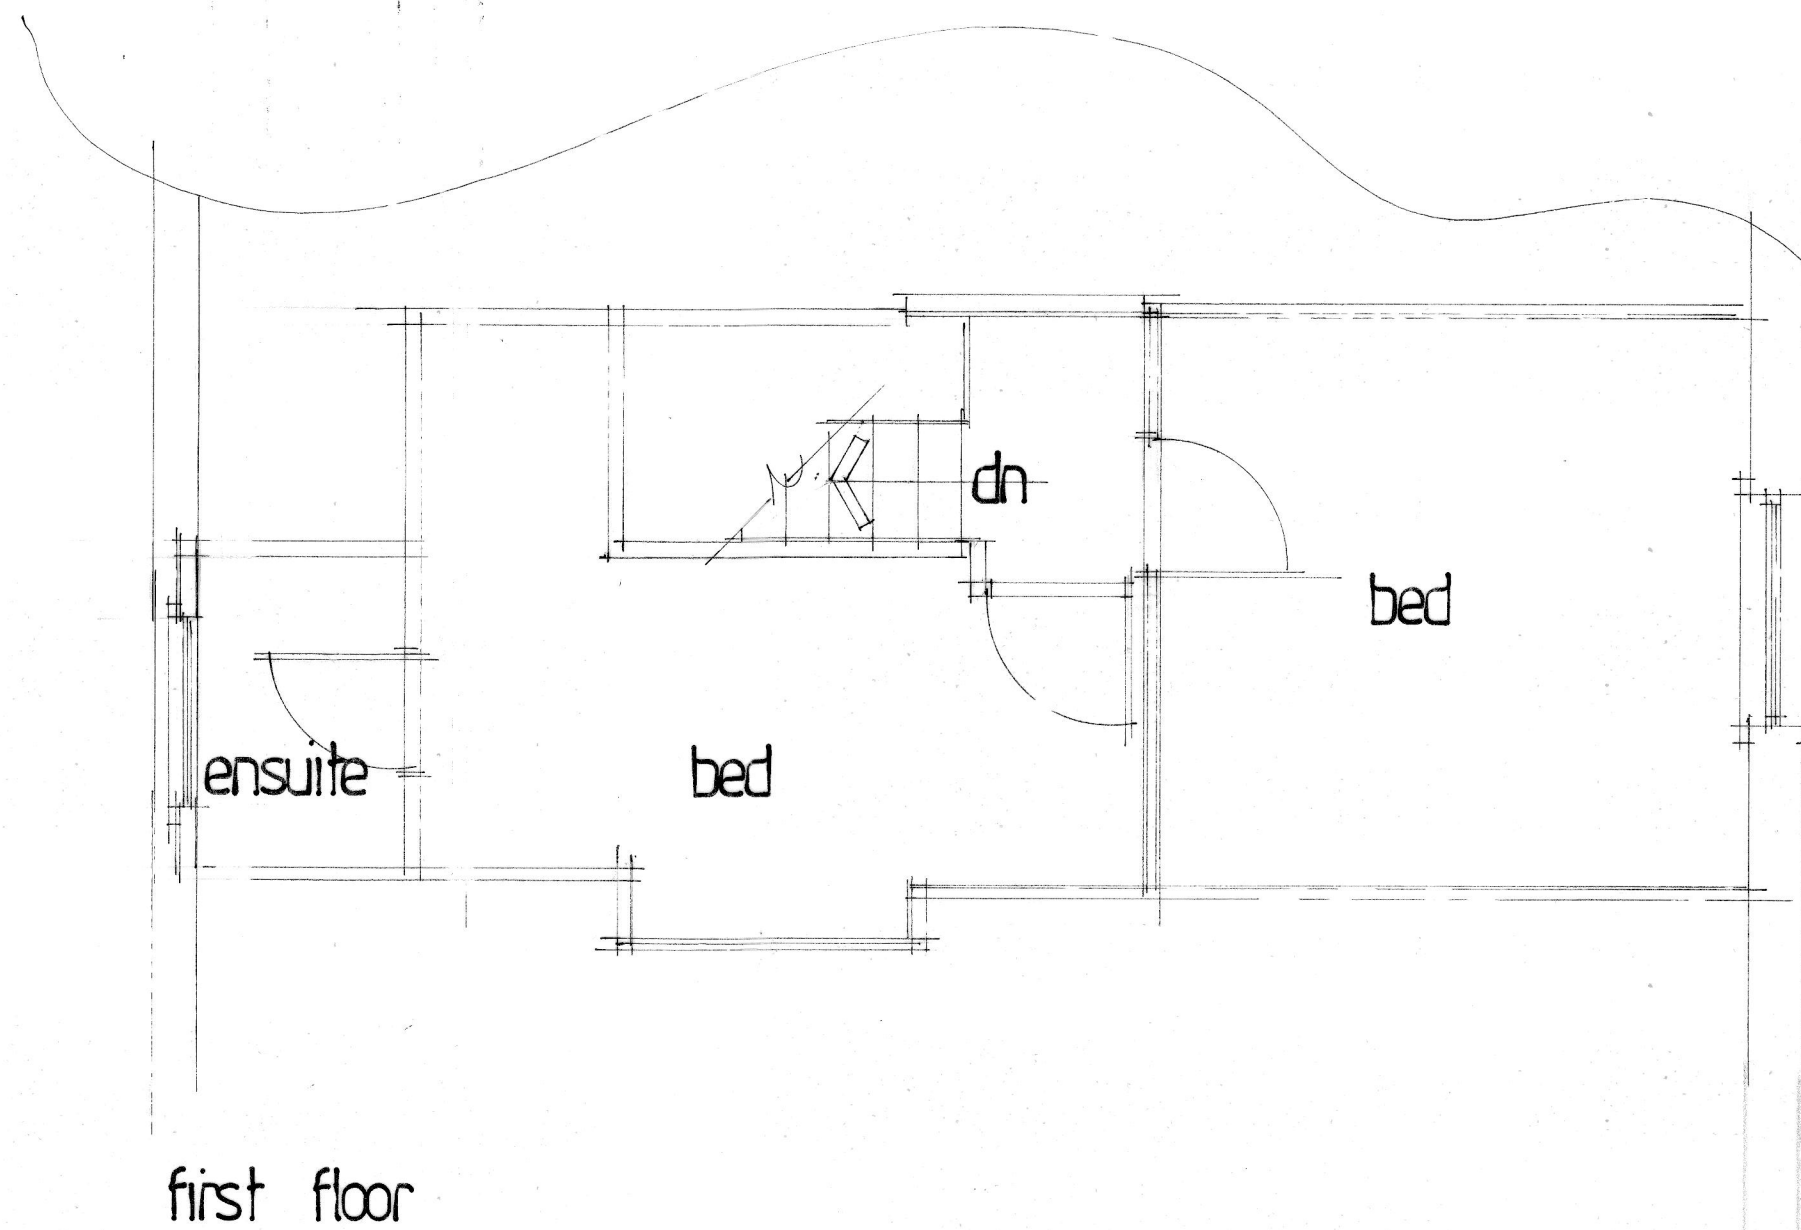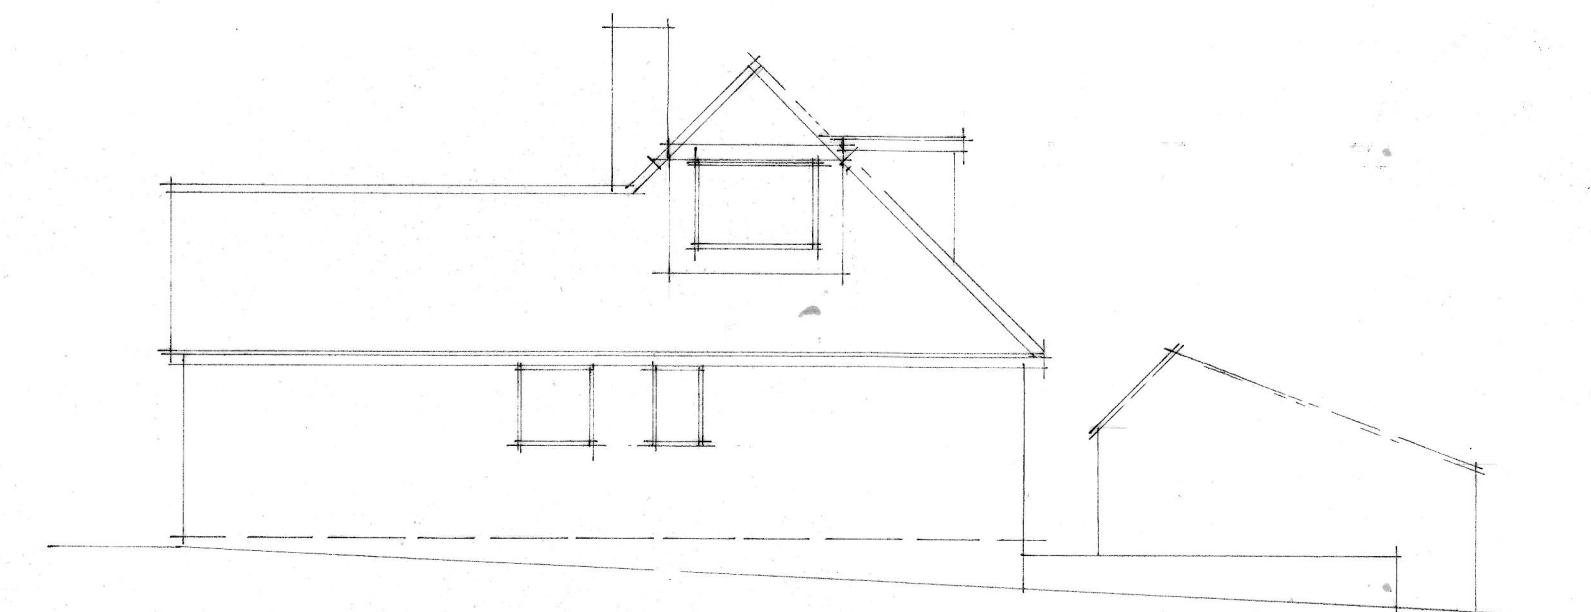

first floor

A	Date	Revision
© copyright		
THORNS-YOUNG ARCHITECTURAL		
THORNS-YOUNG LTD CHARTERED BUILDING CONSULTANTS 232 London Road, North End, Portsmouth PO2 9JQ Tel: (023) 9267 2883 Fax: (023) 9266 3457 Website: www.thornsyoun.co.uk		
Client		
MR + MRS. T. FOGERTY		
Job Title		
7 WALLIS GARDENS WATERLOOVILLE		
Drawing Title		
EXISTING PLANIS AND ELEVATIONS.		
Scale 1:50 + 1:100.		
Date 10/12/2013		Drawn by CXC
Org. No.	Rev.	
6205:13:1		