


- Application boundary
- Other land within control of applicant
- District boundary

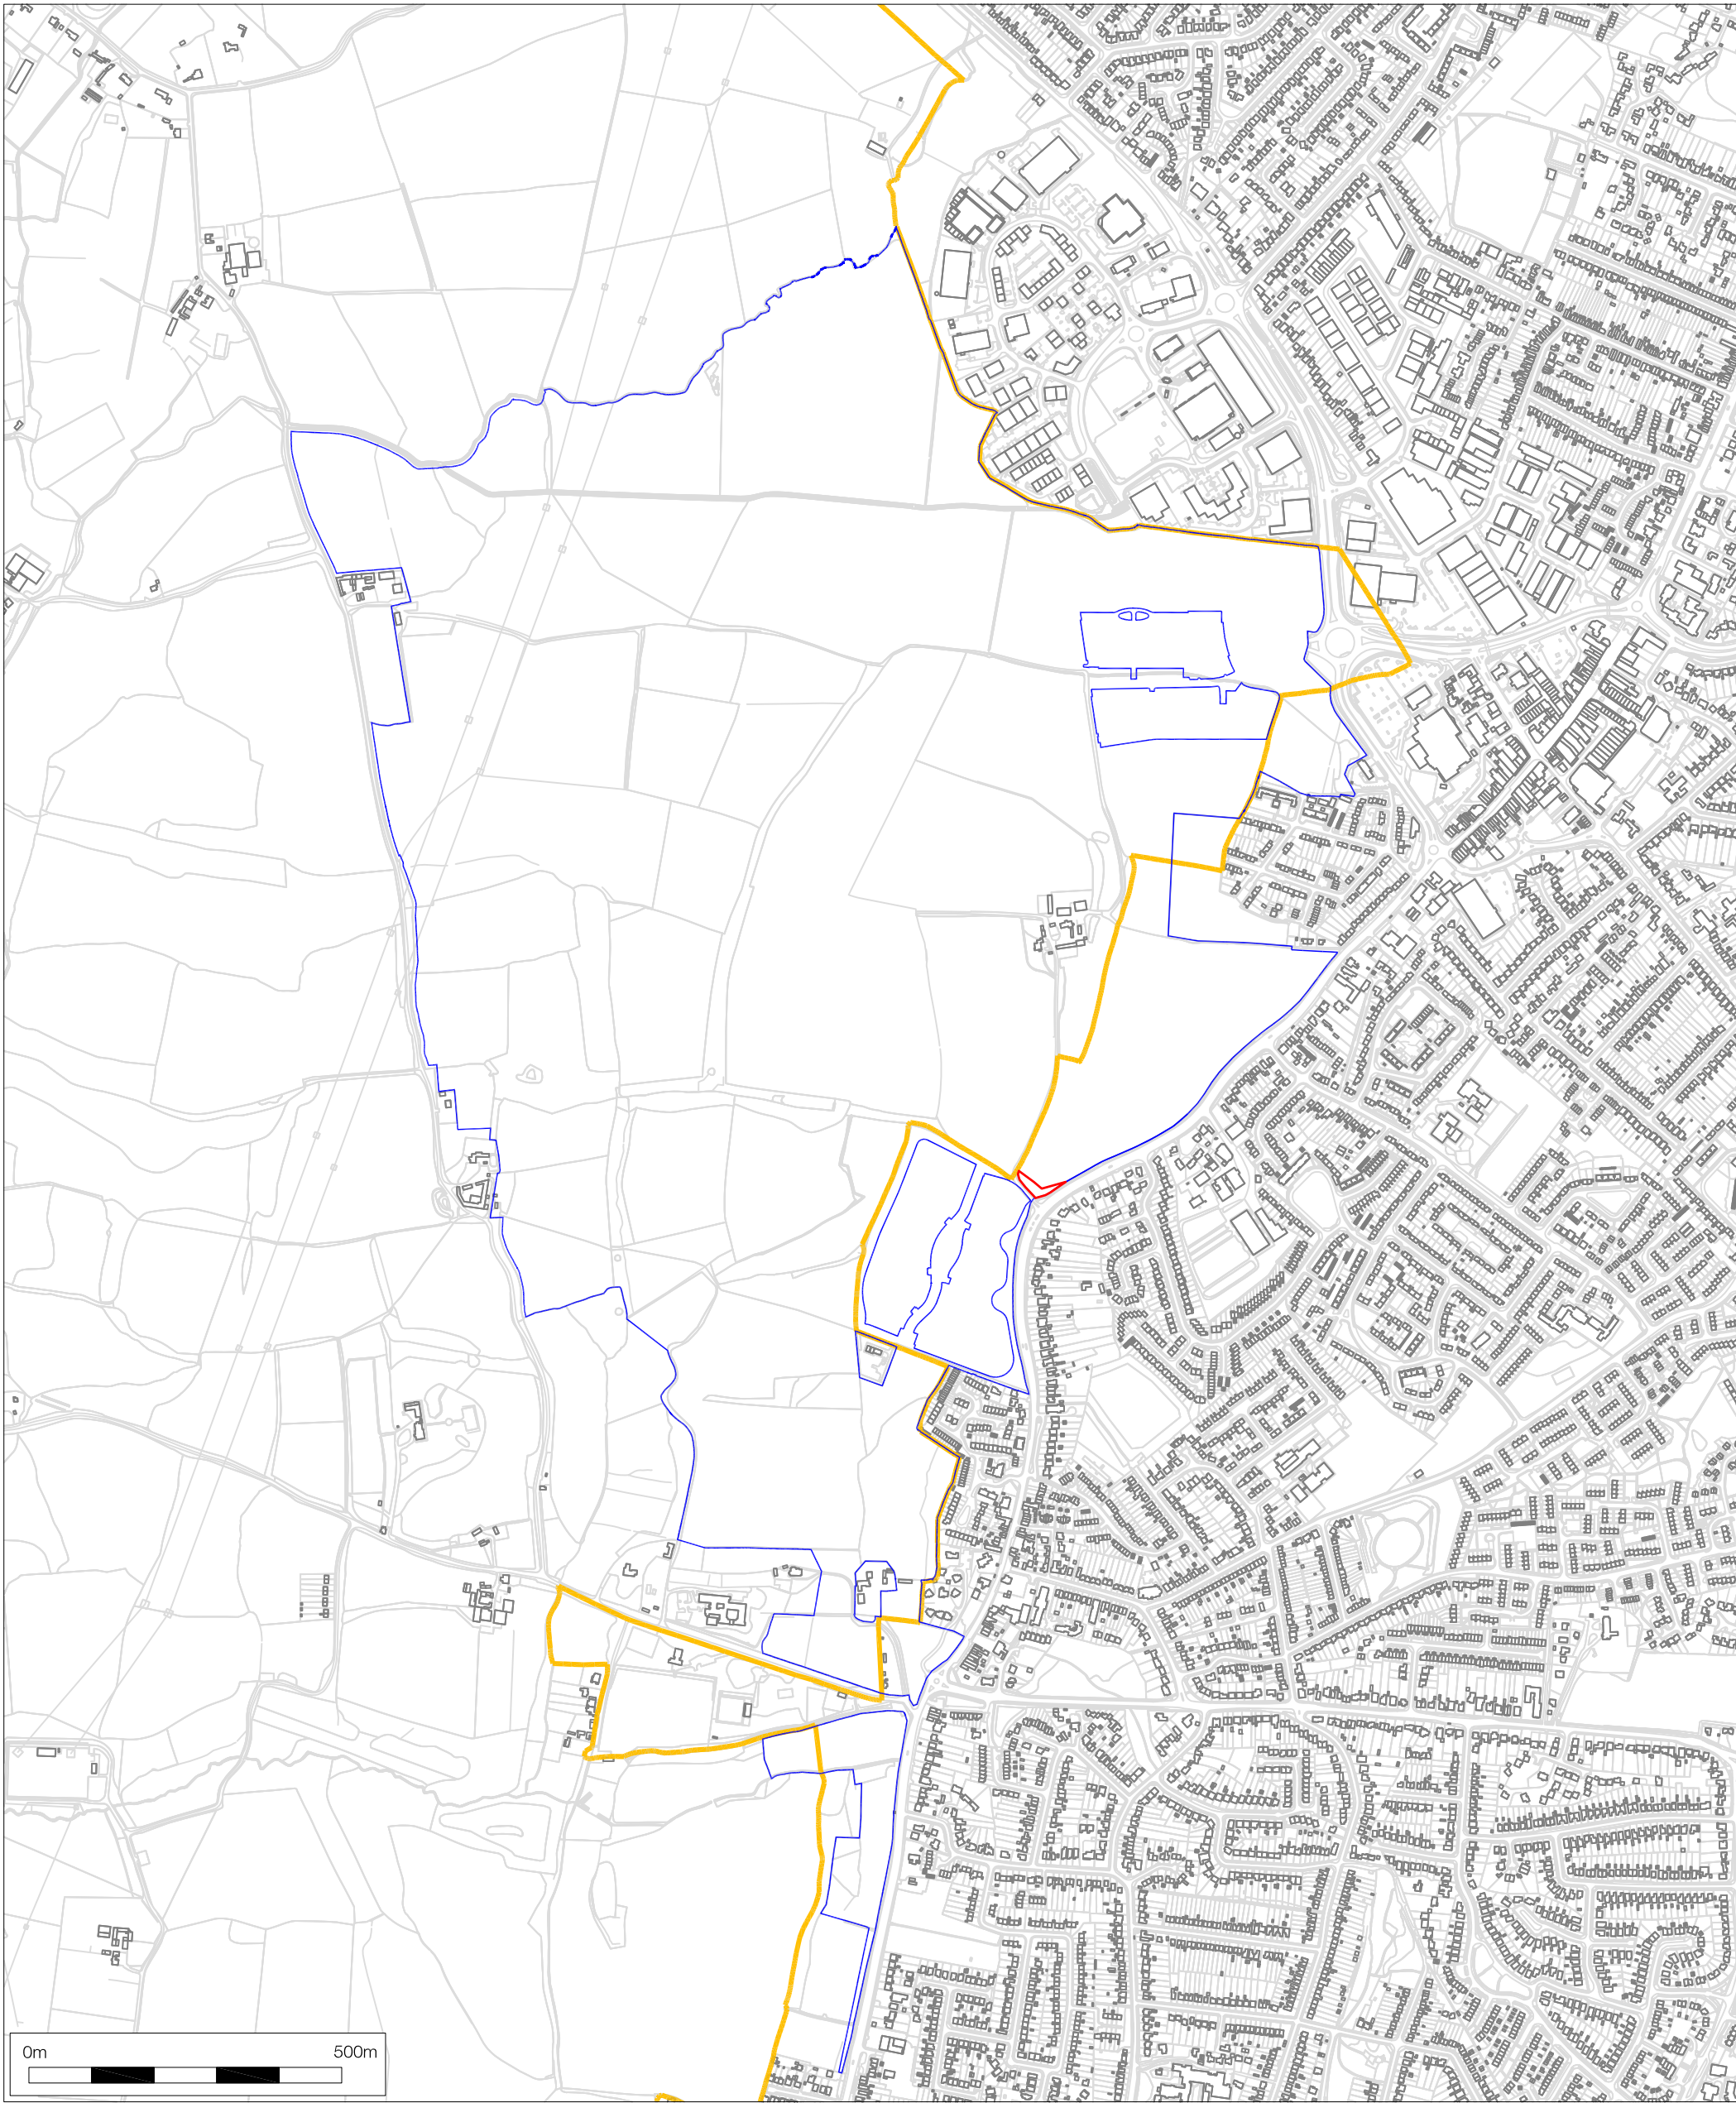

Copyright Savills (UK) Ltd. No dimensions are to be scaled from this drawing. All dimensions to be checked on site. Area measurements for indicative purposes only.

job no.	SNUD 264265	IN
drawing no.	AVRL001	
revision	-	
scale	1:10000 @ A3	
date	03/09/2014	
drawn by	SL	
check by	BS	

Berewood: Phase 2 Advertising
Application boundary



planning and regeneration
2 Charlotte Place
Southampton
SO14 0TB
t 02380 713 900
f 02380 713 901