
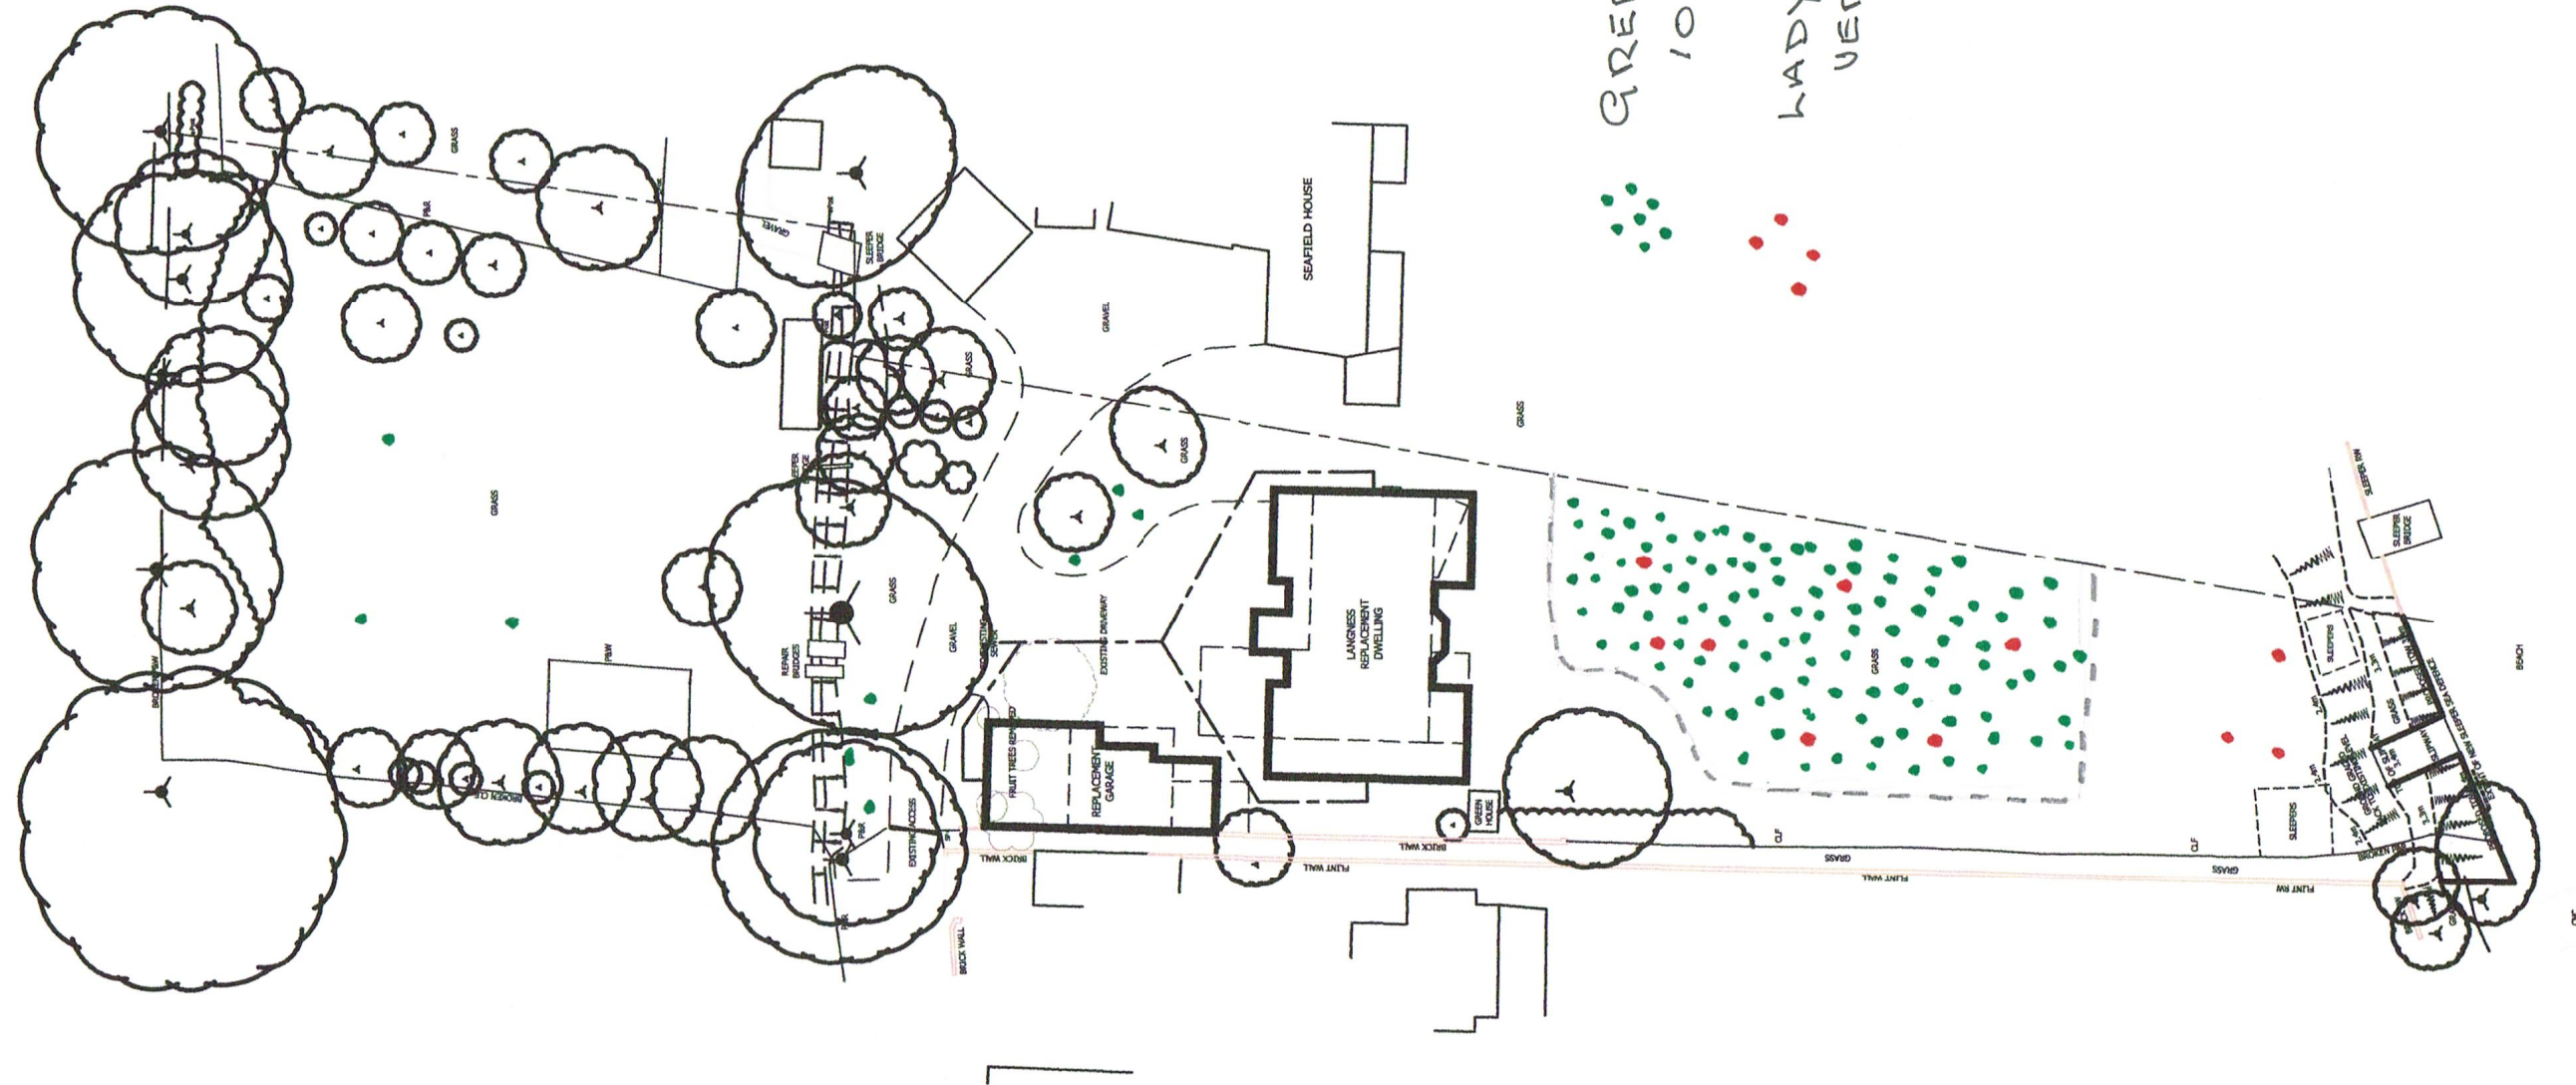


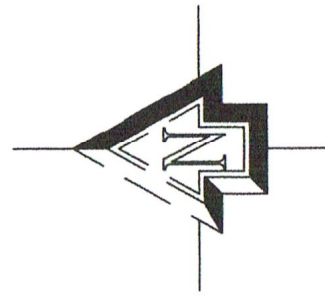



Site Layout Indicating Extent of Orchids
scale 1:500

Notes:

Dimensions and levels shown are to be checked before work commences.

All building work is to comply with current Building Regulations & British Standards and to manufacturers specifications if noted.

All structural elements shown are a guide only and are to be verified by a Structural Engineer and/or Building Control Authorities prior to construction.

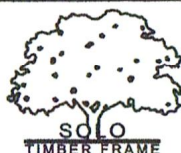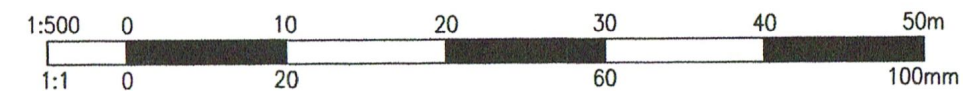

Solo Timber Frame
The Old Dairy, Hodore Farm, Hartfield,
East Sussex TN7 4AR

Tel No.: 01892 771354
enquiries@solotimberframe.co.uk
www.solotimberframe.co.uk

Project
Proposed Redevelopment
Langness, Woodgaston Lane,
Hayling Island

Drawing Title

On Site Orchid Distribution Plan

Notes

Do not scale

This drawing
copyright p