




Materials Key:

- A Through Colour Render- White / Off-White
- B Blue/Black facing / engineering brick
- C Kaiwall translucent wall panelling
- D Zinc seamed cladding
- E Tecu (gold) copper mesh solar screen
- F Galvanised railing with stainless steel mesh infill guarding
- G Timber frame structure to walkways
- H Dark grey ppc aluminium windows with thin frames
- I Rainwater goods, all other copings and cills - dark grey ppc aluminium.
- J Black ppc metal railing and sliding gate
- K Ppc Aluminium lowered solar shading
- L

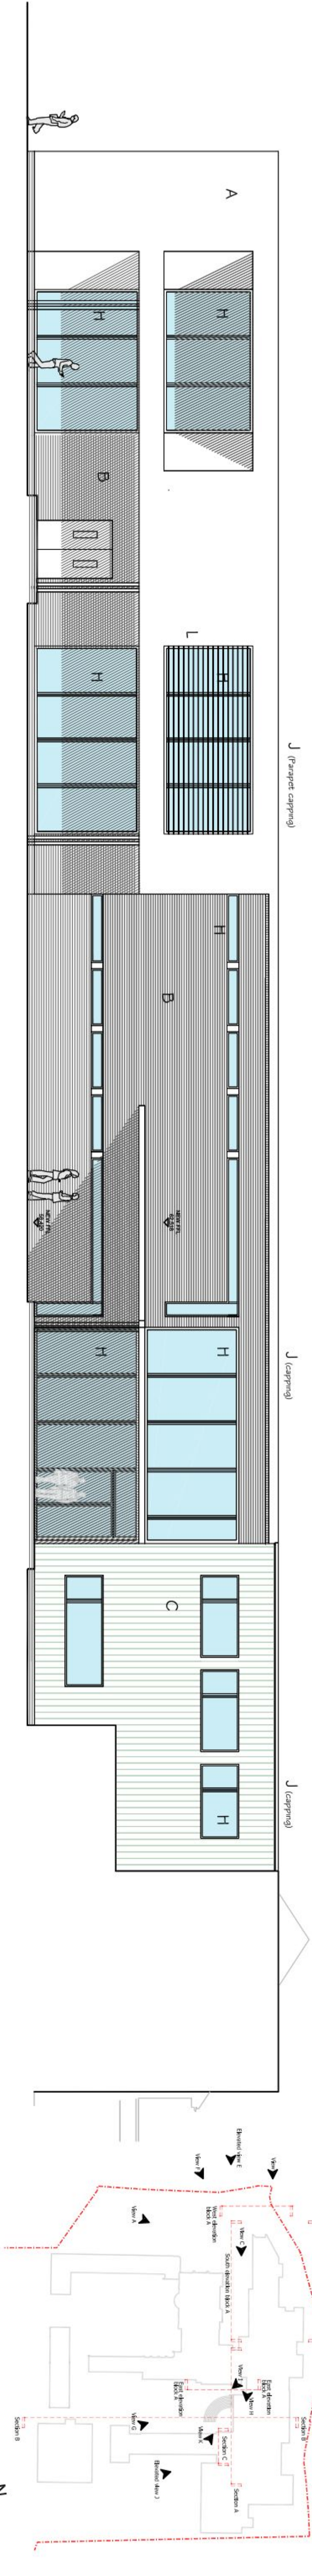

South Elevation

