



GARDEN

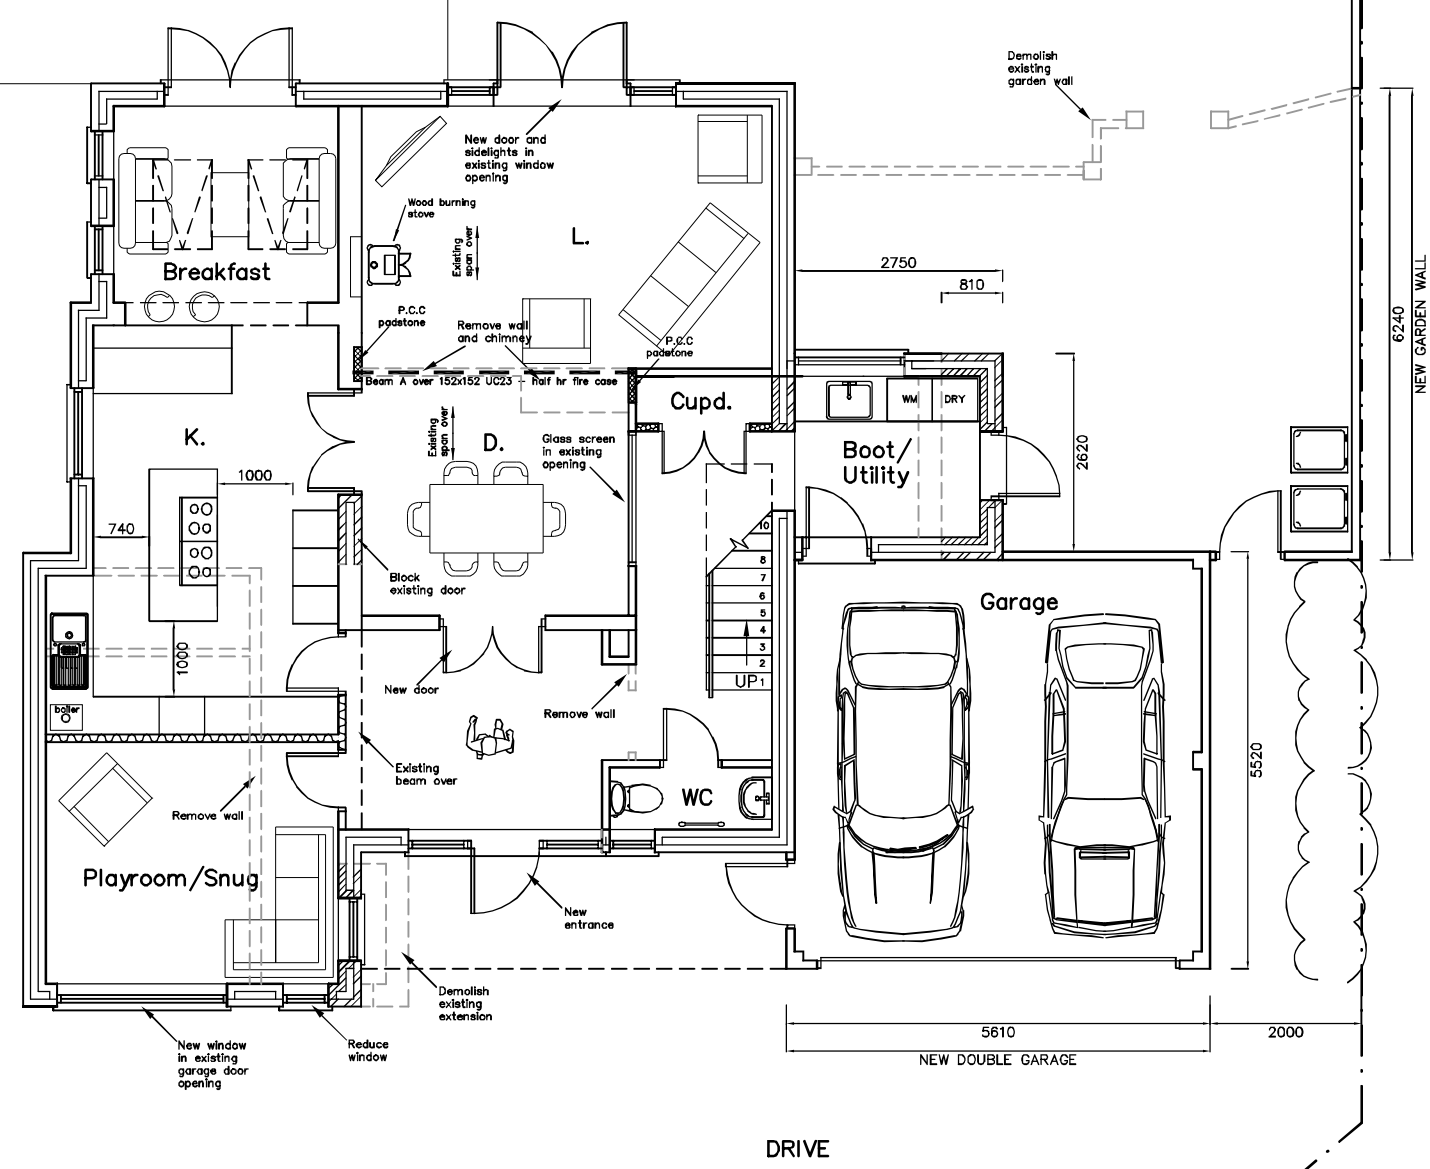

GROUND FLOOR

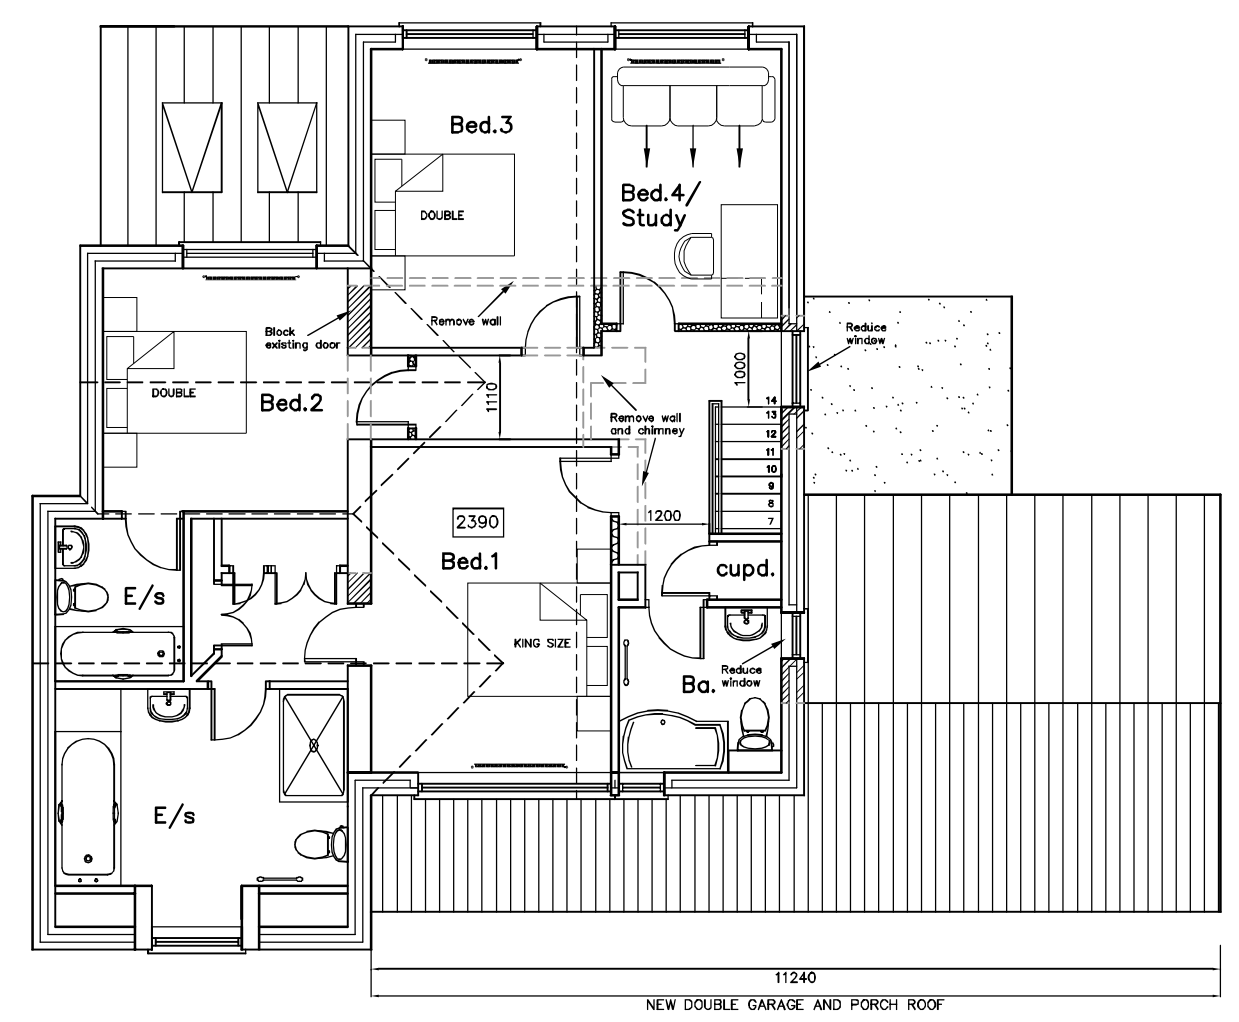

FIRST FLOOR

28 Southbrook Road
Havant, PO9 1RN

PROPOSAL
PLANS
OPTION 2D

Revisions
A. Costake revisions #1. 30/06/14
B. Revised windows. 02/07/14
C.
D.

Martin Critchley
Chartered Architect
7 North Street
Havant, Hampshire, PO9 1PW
023 92 474 919
critchleyarchitect@hotmail.com

Scale A1 = 1:50, A3 = 1:100
Date 24/06/14
Drawn JHL/KML

1430-304^B

