


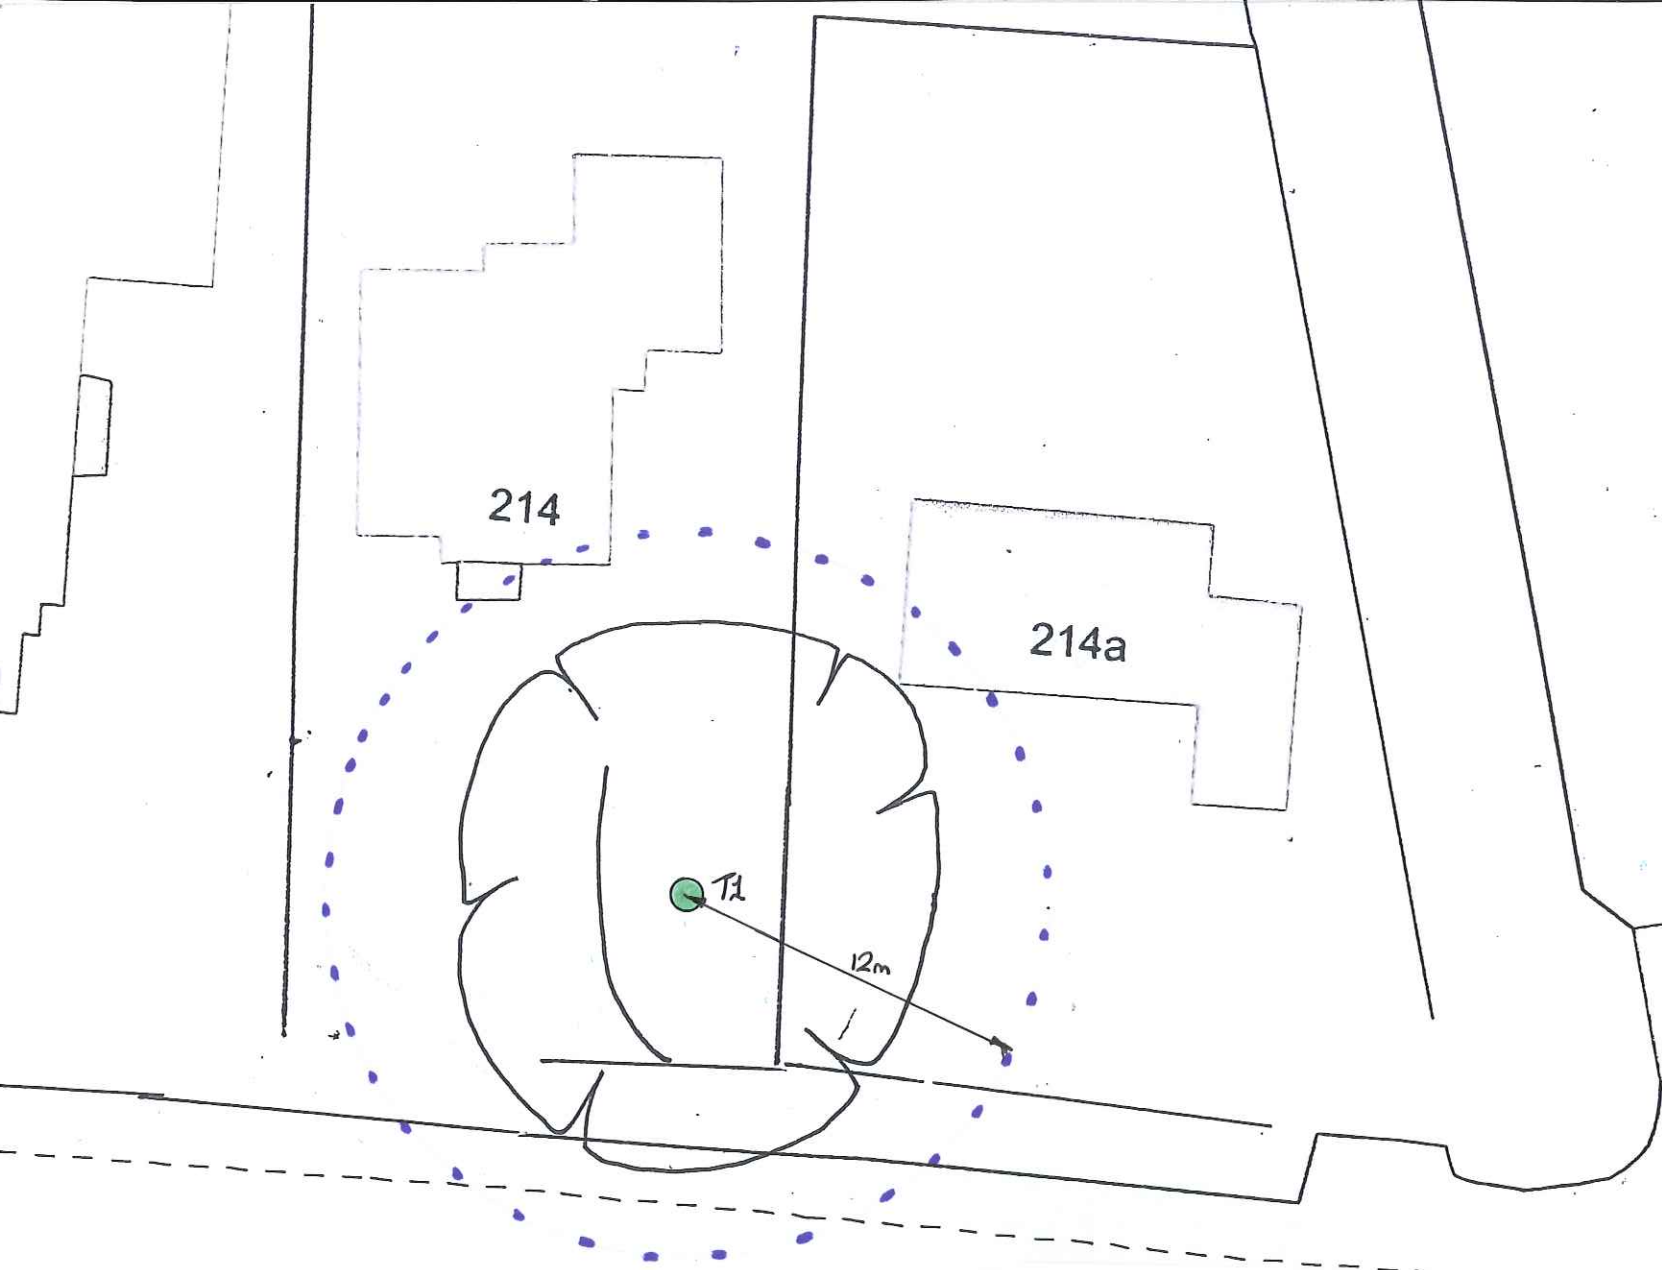

project	214a Stakes Hill Road Waterlooville
client	Chris Butler
title	Tree Survey & Root Protection Plan
dwg	BJH.01/02
scale	1:250
date	February 2014
job	0684
drawn by	bjh
Bernie Harverson M.Arb. 3 Foxcombe cottages • south haring • west sussex • GU31 5PL tel: 01730 825097 • mob: 07875 520881 • email: bernie.harverson@virgin.net • VAT Reg No. 881 5056 15	

Key:



= Root Protection Area in accordance with BS5837 recommendations.