



PHYSICAL SCALE IN METERS @ 1:100

NOTES:
This drawing has been produced solely for PLANNING/DESIGN.
Do not Scale from this Drawing except for planning purposes.
Any drainage shown is presumed and to be checked on site
before commencement of works.
This drawing is the copyright of MF Designs Ltd.

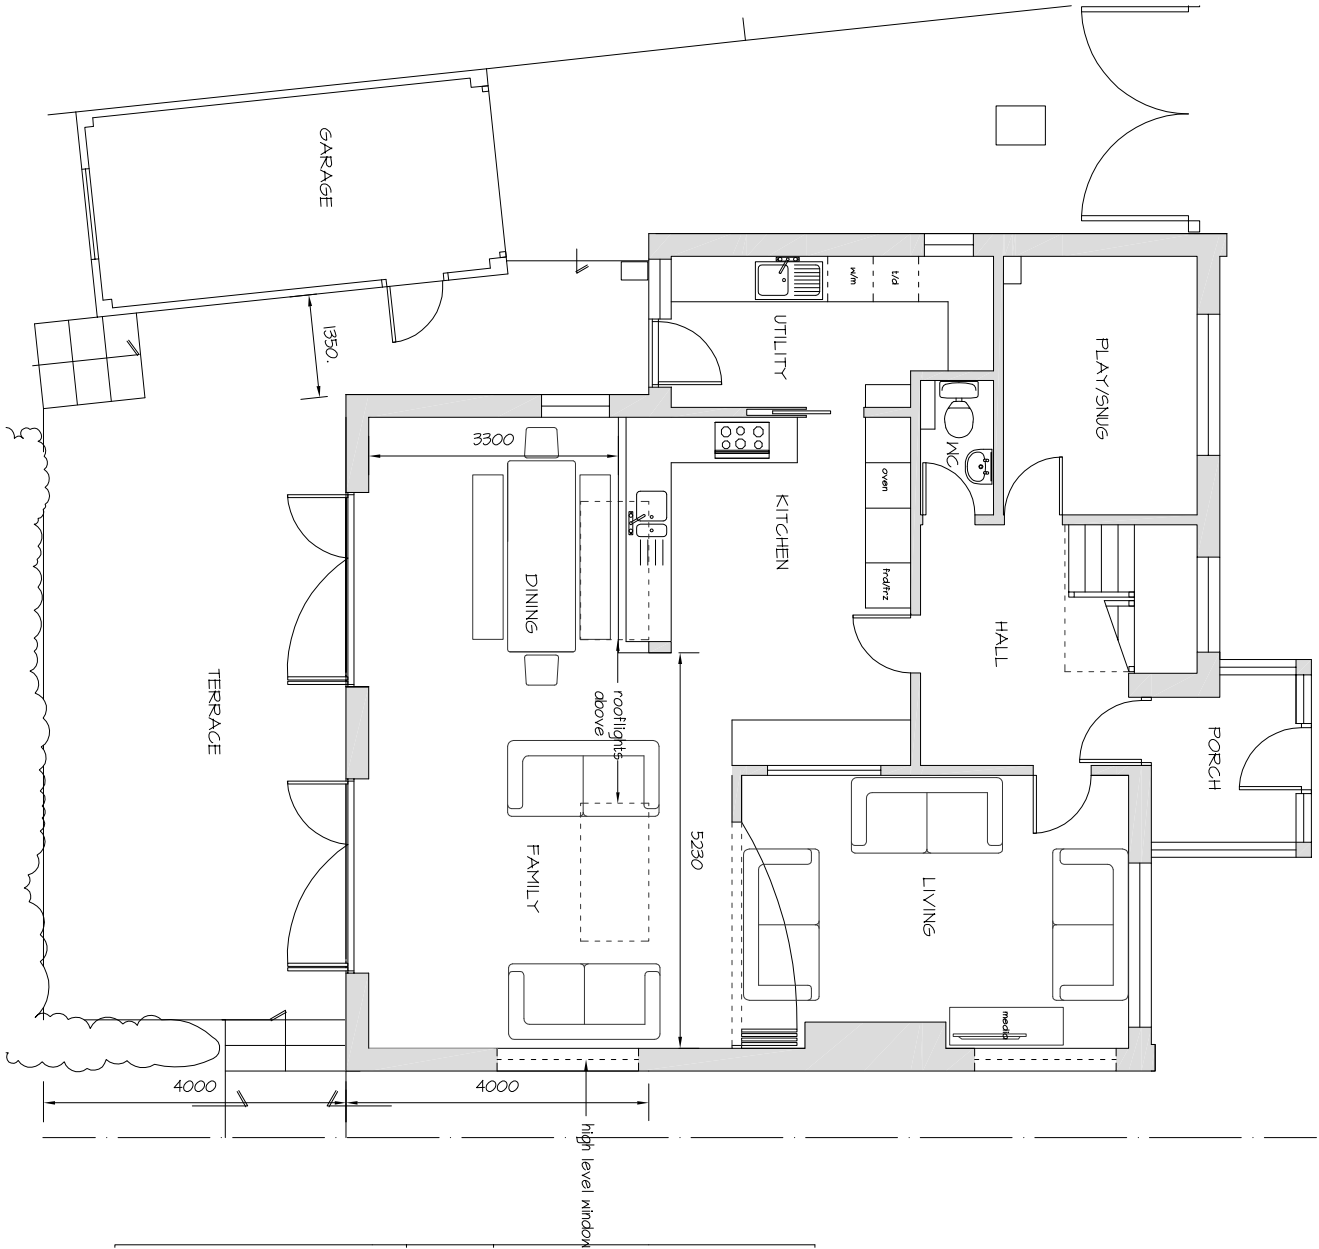

Proposed Ground

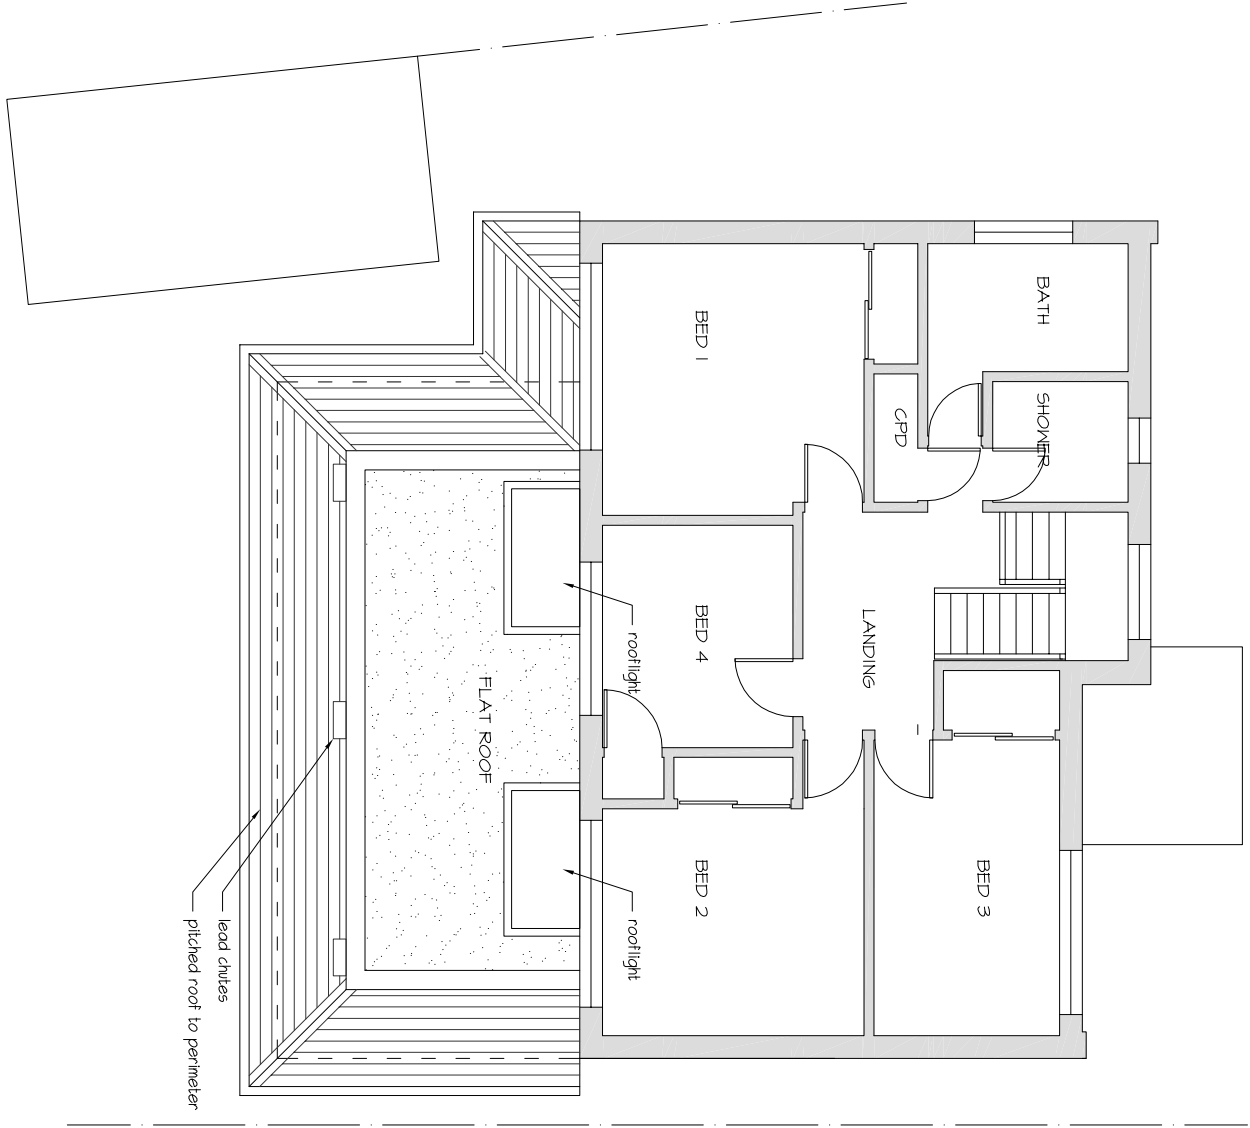

Proposed Roof/First

A: 07.11.2014 - extended depth to 4.0m

mf designs ltd
Chartered Architects

52 King Street • Emsworth • Hampshire • PO10 7AZ
Director: Martin Farrer RIBA • Co Registration No.4507379

MF 01243 377766
e admin@mfdesigns.org.uk

Date: Oct 2014
Scale: 1:100

Job No: 3103
Dwg No: P_01 A

EXTENSION & ALTERATIONS - 2a Long copse Lane, Emsworth. PO10 7UL