





SUPERSEDED


NOTES:
This drawing has been produced solely for PLANNING/DESIGN.
Do not Scale from this Drawing except for planning purposes.
Any drainage shown is presumed and to be checked on site
before commencement of works.
This drawing is the copyright of MF Designs Ltd.

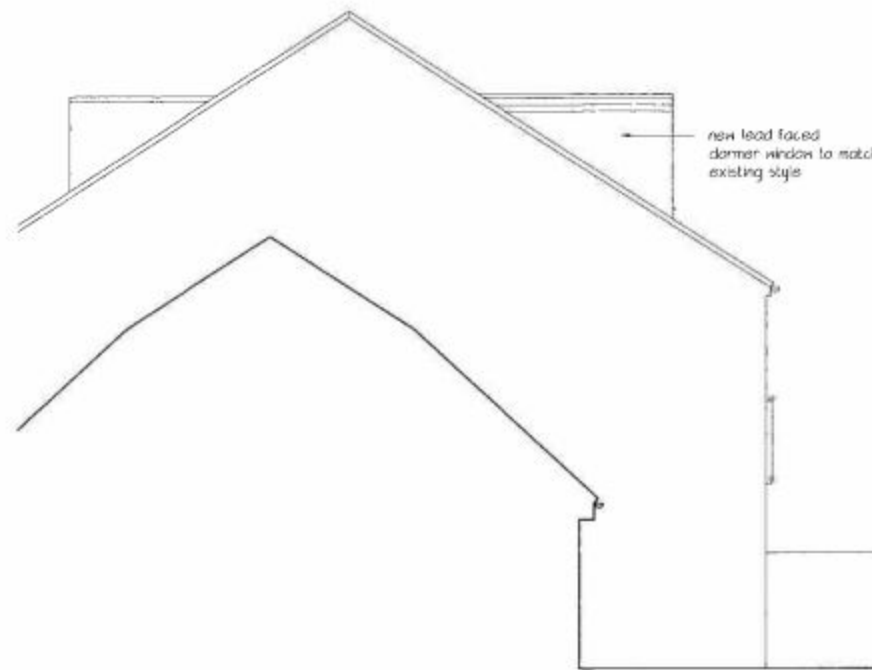

Proposed West

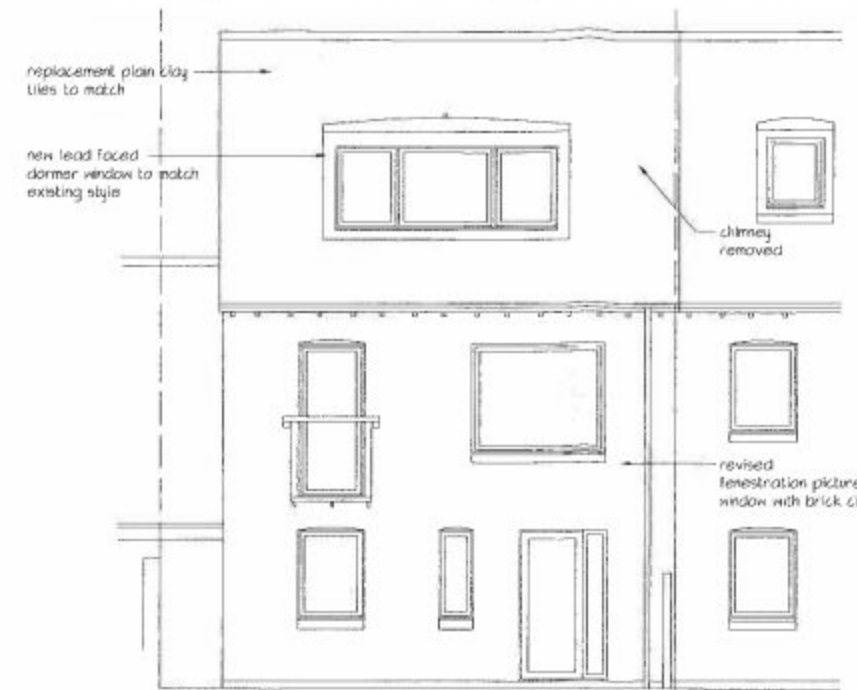


Proposed South

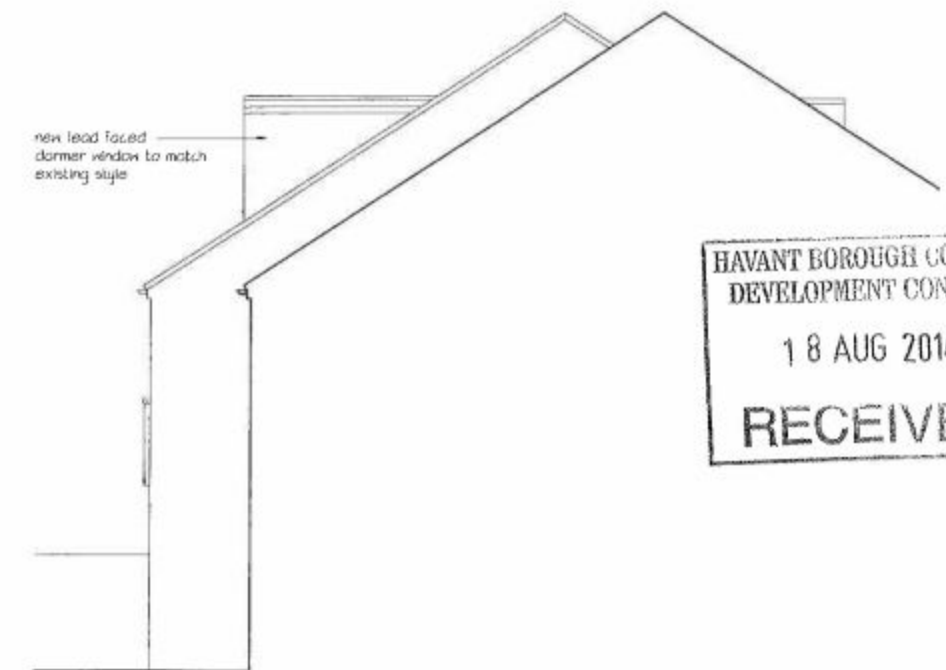


Proposed East


HAVANT BOROUGH COUNCIL
DEVELOPMENT CONTROL
18 AUG 2014
RECEIVED

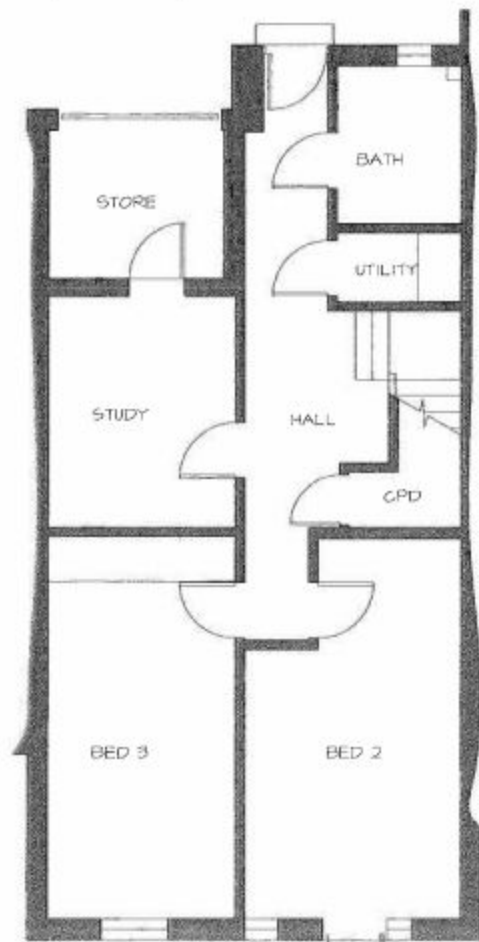


Existing/Proposed Ground

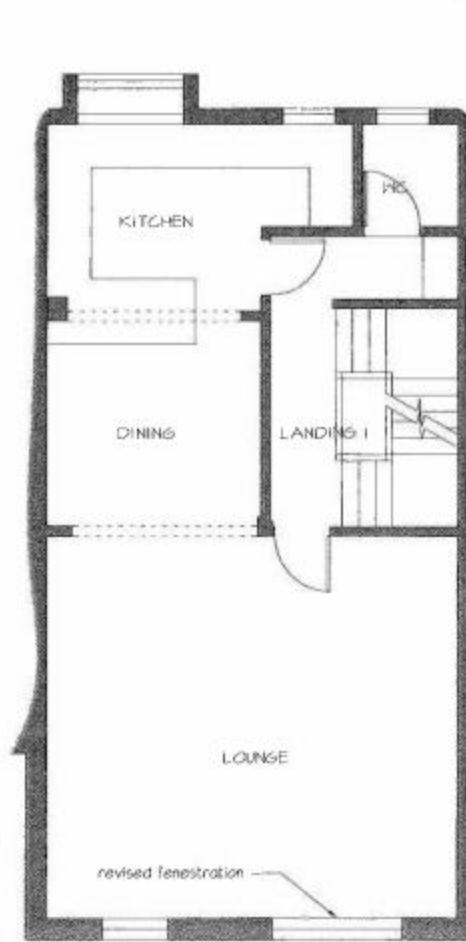

Existing/Proposed First

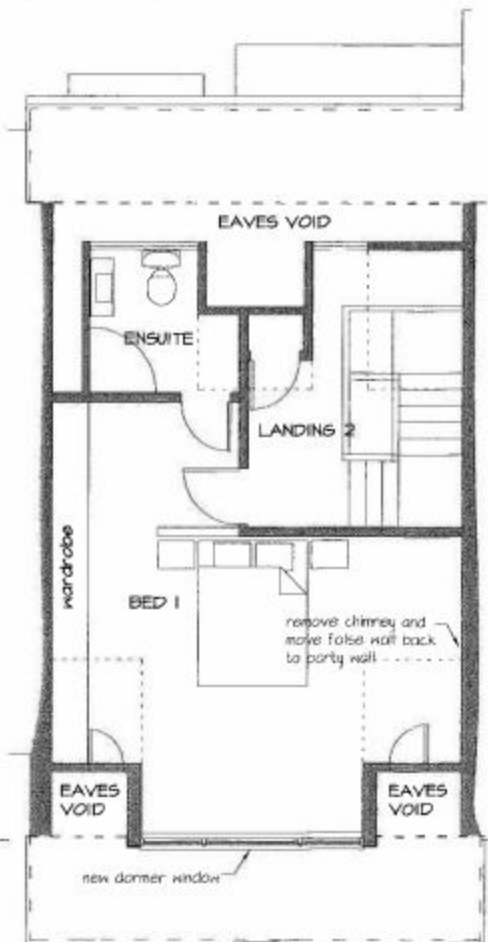

Proposed Second

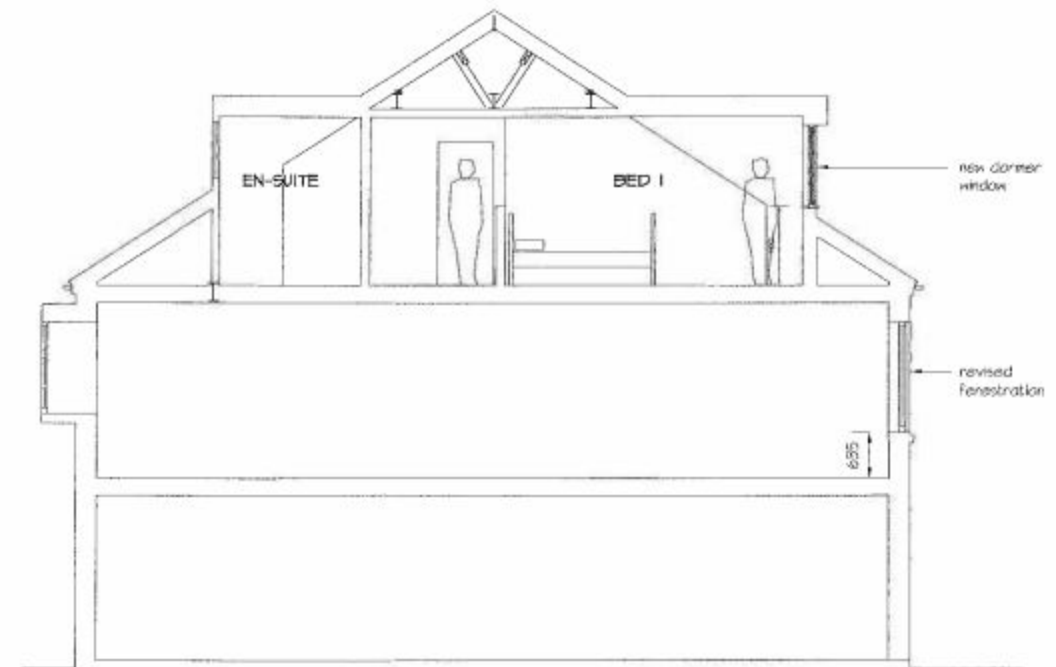

Proposed Section

REVISIONS AND ALTERATIONS - 5 Orange Row, Emsworth. PO10 7EL



mf designs ltd

Chartered Architects



52 King Street • Emsworth • Hampshire • PO10 7AZ
Director: Martin Farrer RIBA • Co Registration No. 4507379

01243 377766
admin@mfdesigns.org.uk

Date: Aug 2014
Scale: 1:100

Job No: 3106
Dwg No: P_01