


All rights reserved. Limited reproduction and distribution permitted for the sole purpose of the planning for this named development only. Figured dimensions are to be taken in preference to scaled dimensions and any discrepancies are to be reported to the Architects.

## Revisions

| Rev | Date | Drawn | Check'd | Details |
|-----|------|-------|---------|---------|
|-----|------|-------|---------|---------|

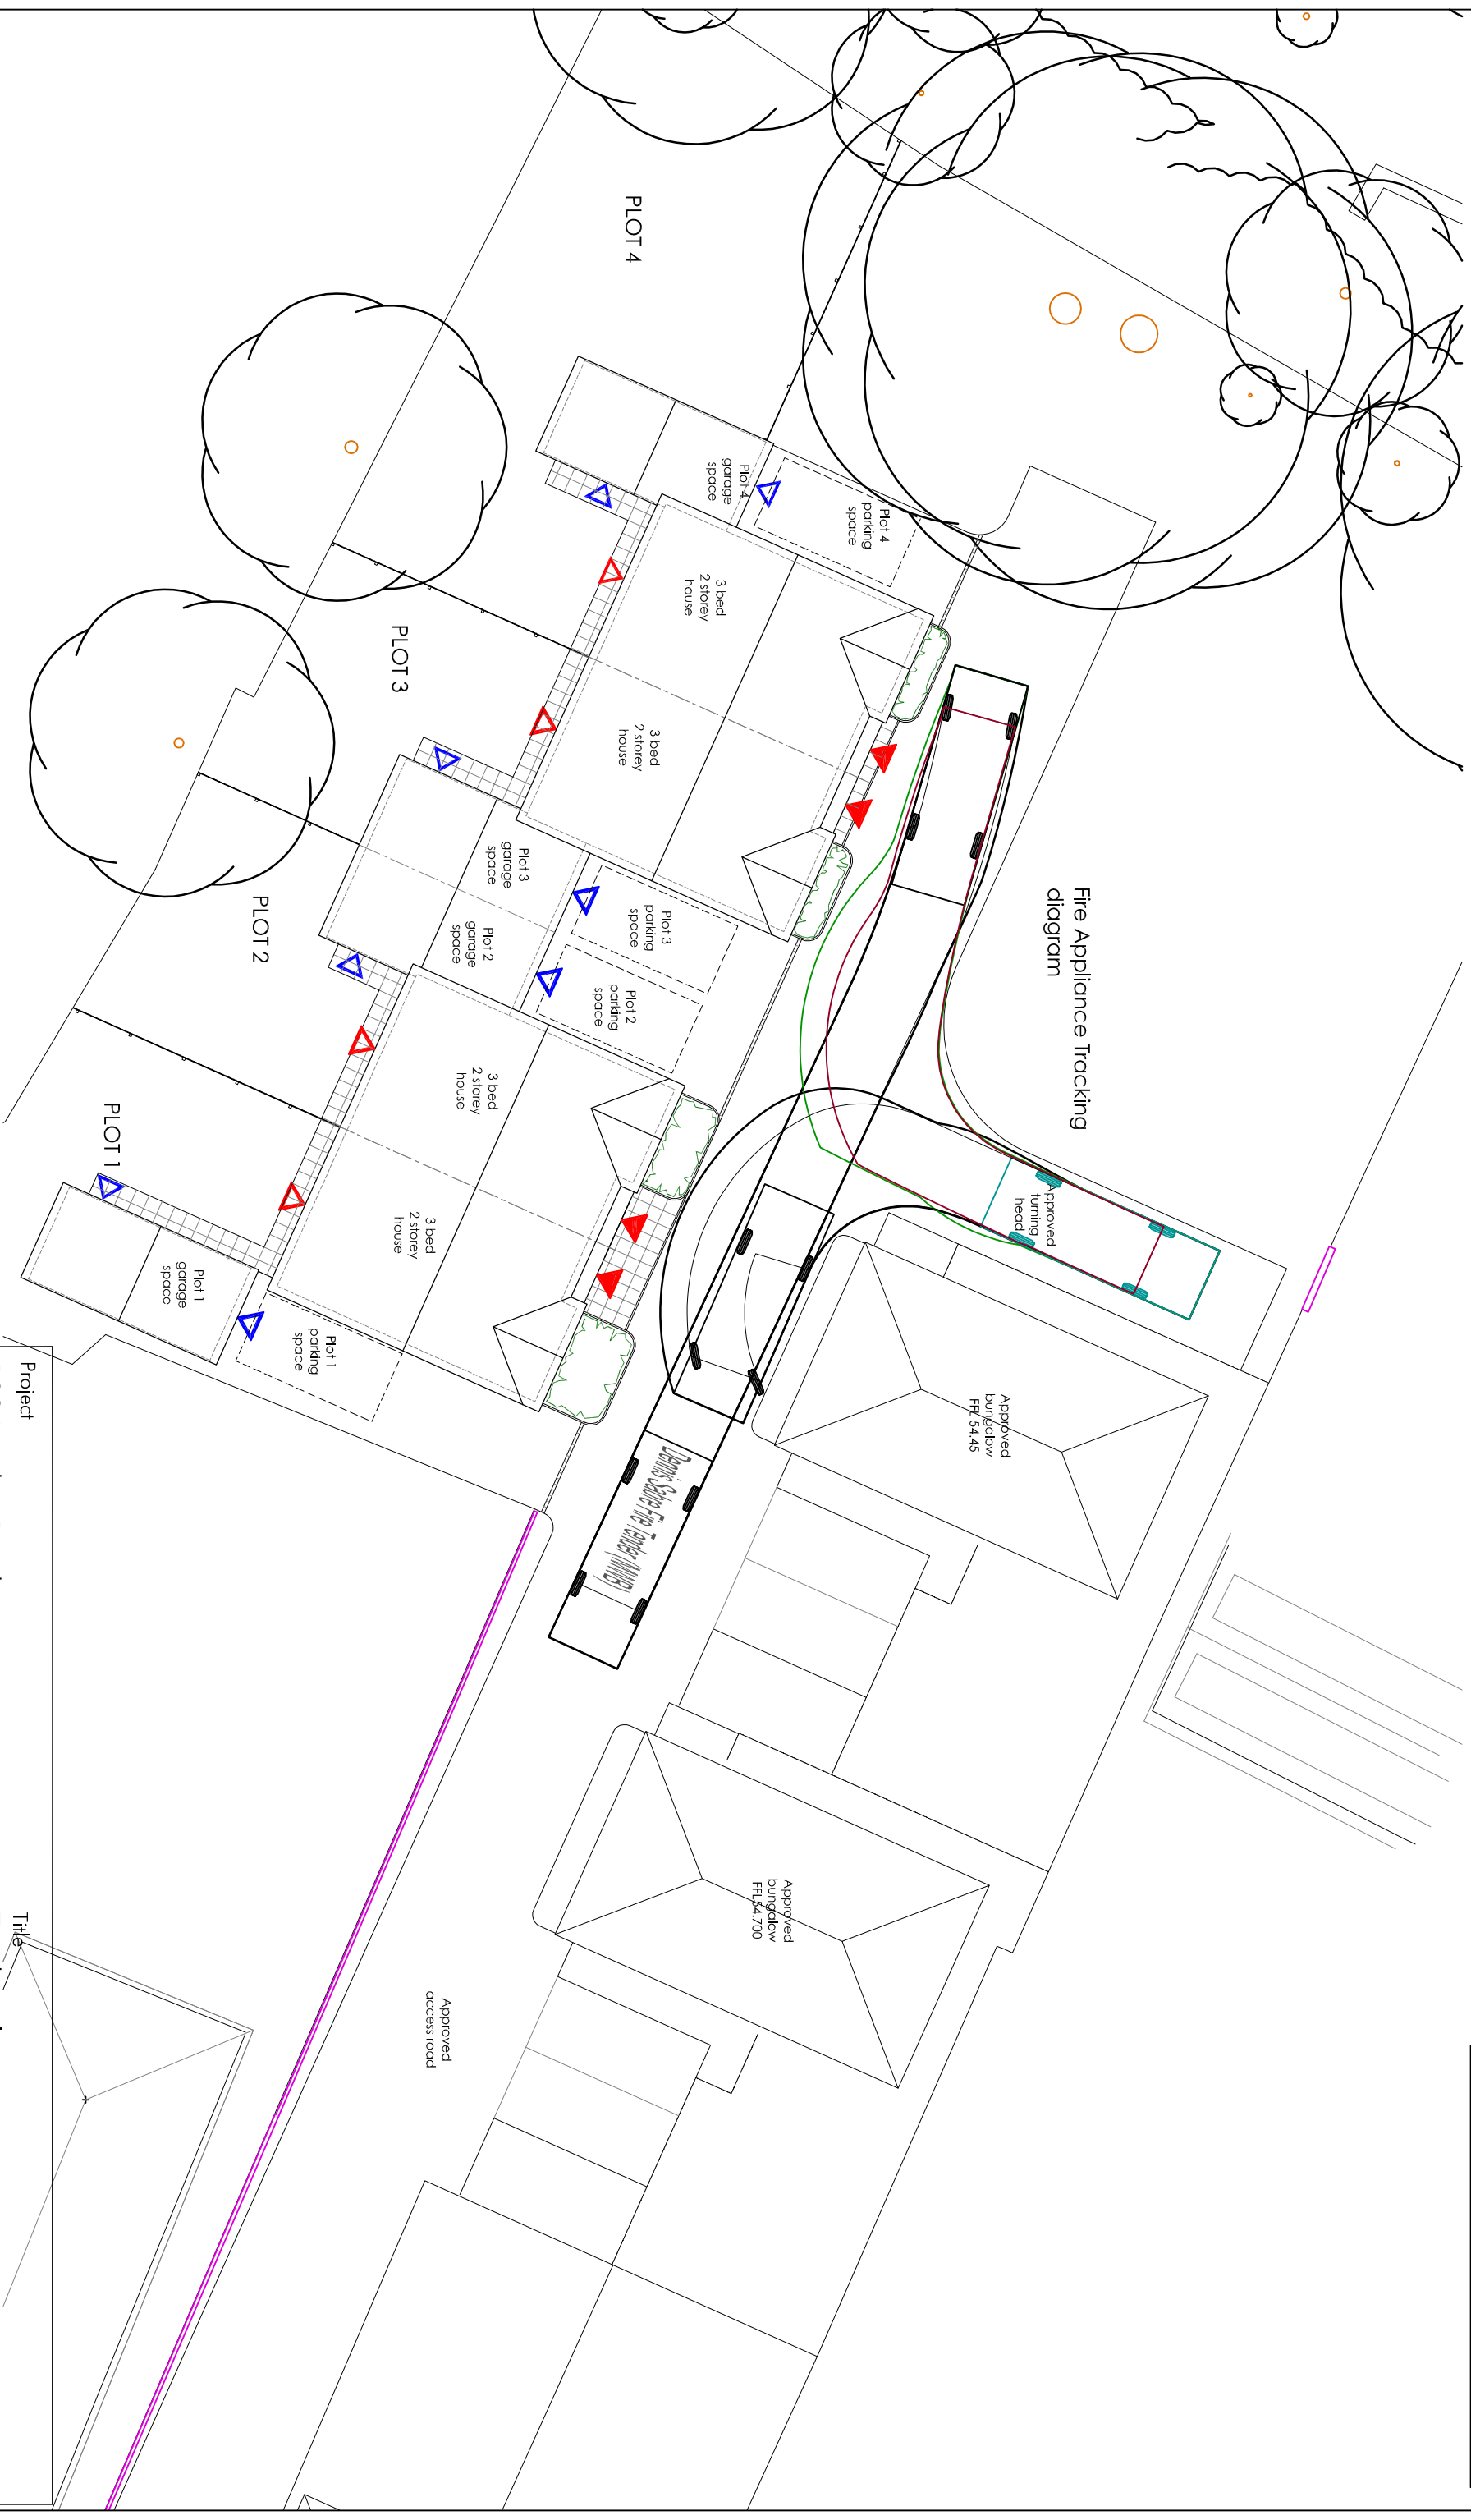

Project  
109 London Road  
Complain

Tracking layout

Scale  
1:100

Date  
June 2014

Drawn

Checked

Job No.  
2013.078

Drawing. No.  
PL.08

Revision