
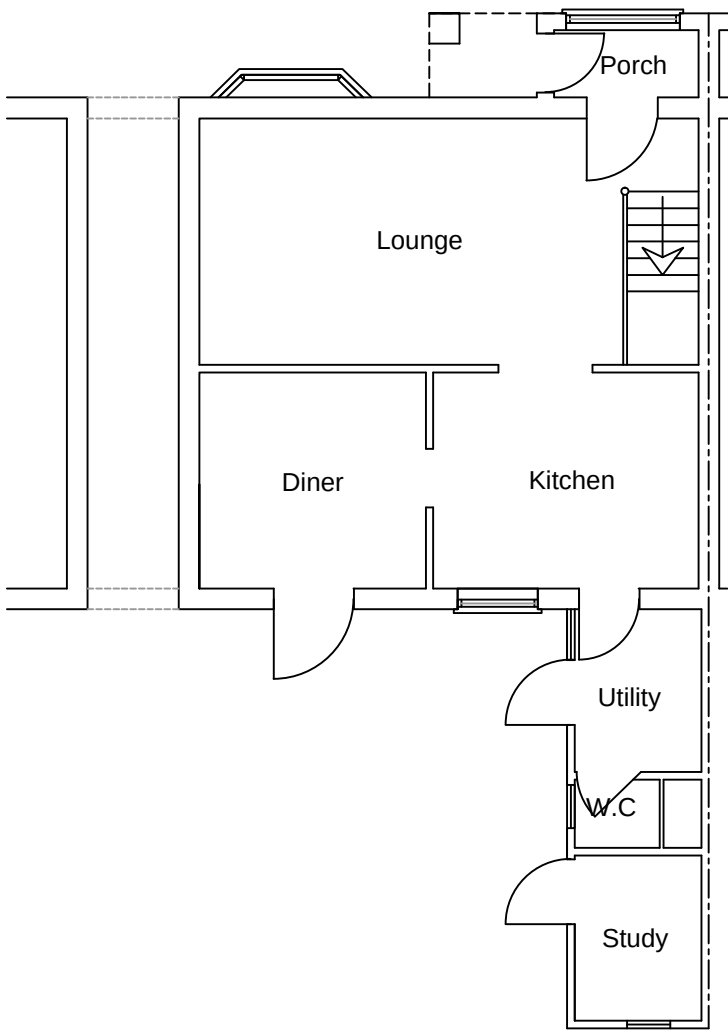
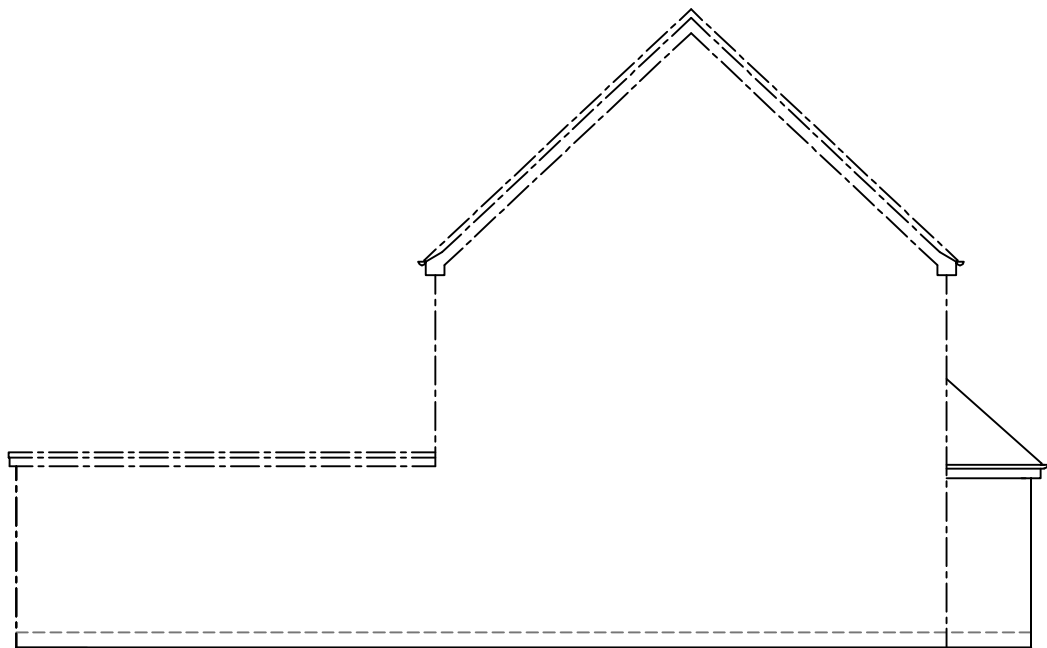
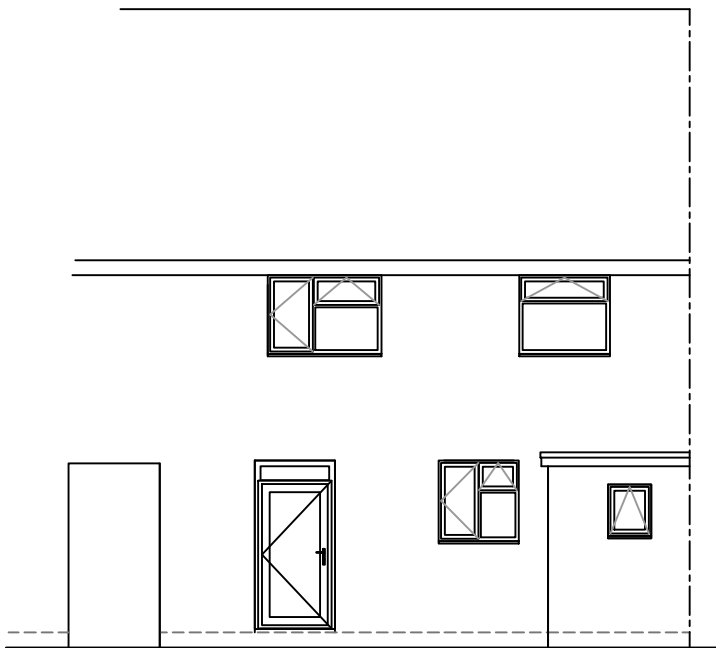


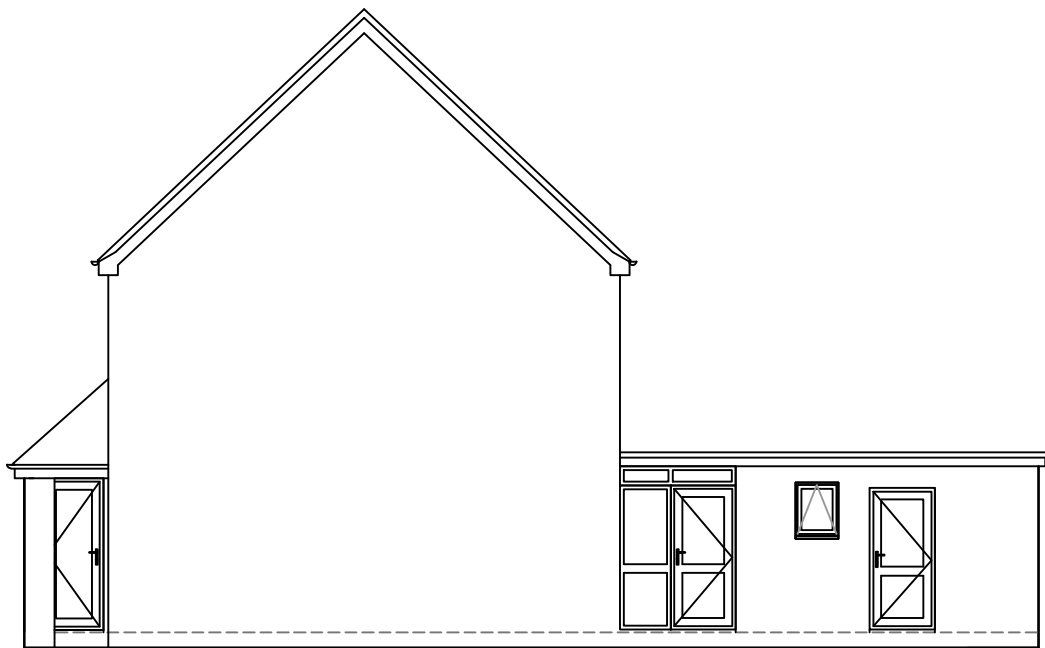

Notes:
Any drawings or plans depicted make no allowance for the provision of any tie bars within the roof of the proposed conservatory. This can only be determined once the roof is put into manufacture.

This drawing is the copyright of Anglian Home Improvements and must not be re-issued, loaned or copied without their consent. All dimensions are in millimetres (mm) unless noted otherwise. Do not use for base laying purposes

Produced on A3 paper

4 3 2 1 0 1:50 Scale Bar 1:100 0 1 2 3 4 5 6 7 8 9 10

Rev.	Date	Description	Initials
Anglian Home Improvements NATIONAL ADMINISTRATION TELEPHONE: 0845 437 3600 FACSIMILE: 01603 480101			
Drawing title: Existing Plan and Elevations			
CONTRACT No. : 099/80820		Page 1 of 2	
Proposed at:		PVCu WHITE KNIGHT CONSERVATORY 144 BOTLEY DRIVE HAVANT HAMPSHIRE PO9 4RA	
For		MR P LINDSAY	
Drawers initials:	LSH	Scale : 1:100	Date: 23.04.2014