

PHYSICAL SCALE IN METERS @ 1:1250

PHYSICAL SCALE IN METERS @ 1:500


PHYSICAL SCALE IN METERS @ 1:100

NOTES:
This drawing has been produced solely for PLANNING/DESIGN.
Do not Scale from this Drawing except for planning purposes.
Any change shown is presumed and to be checked on site
before commencement of works.
This drawing is the copyright of MF Designs Ltd.



Produced on 12 September 2014 from the Ordnance Survey National Geographic Database and incorporating surveyed revision available at this date.
Reproduction in whole or part is prohibited without the prior permission of Ordnance Survey.
Crown copyright 2014. Supplied by codeltd trading as UKPlanningMaps.com a licensed Ordnance Survey partner (100054135).
Unique plan reference: v2/16341/2/1196


Location Plan

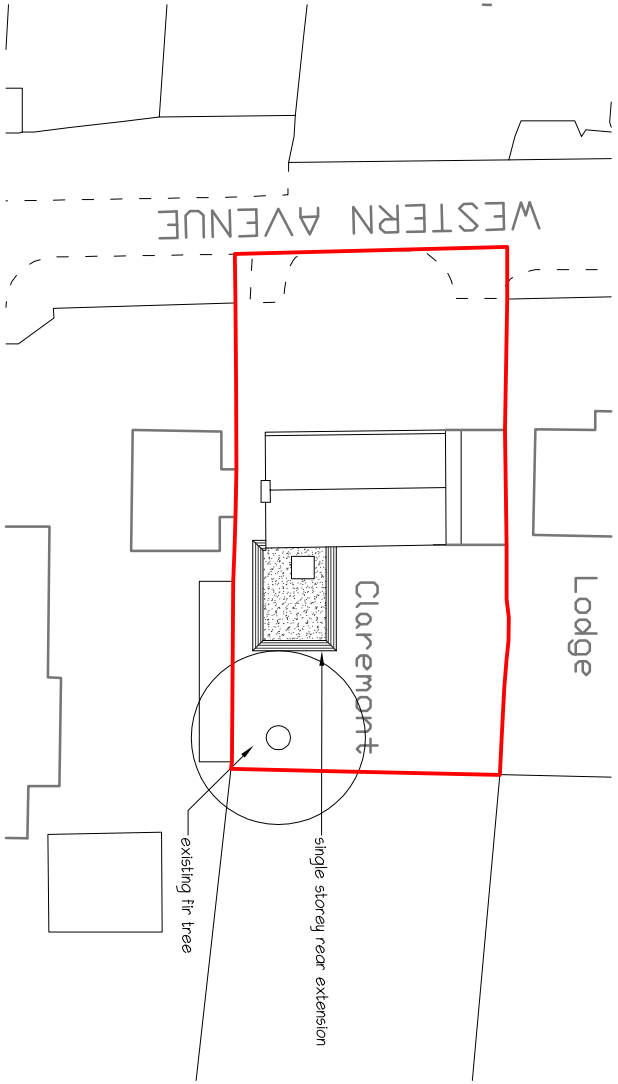


Block Plan




Proposed Typical Section

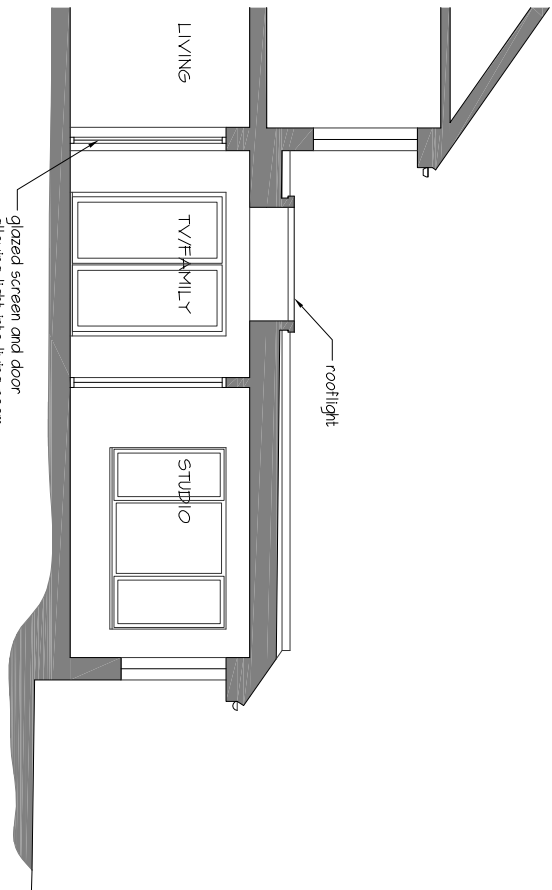

Proposed West

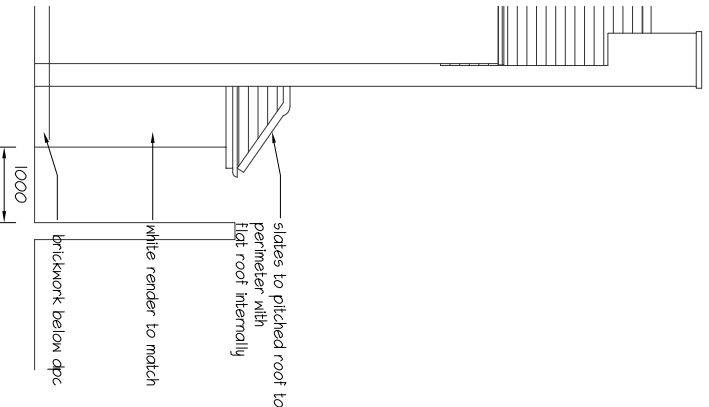

Proposed East

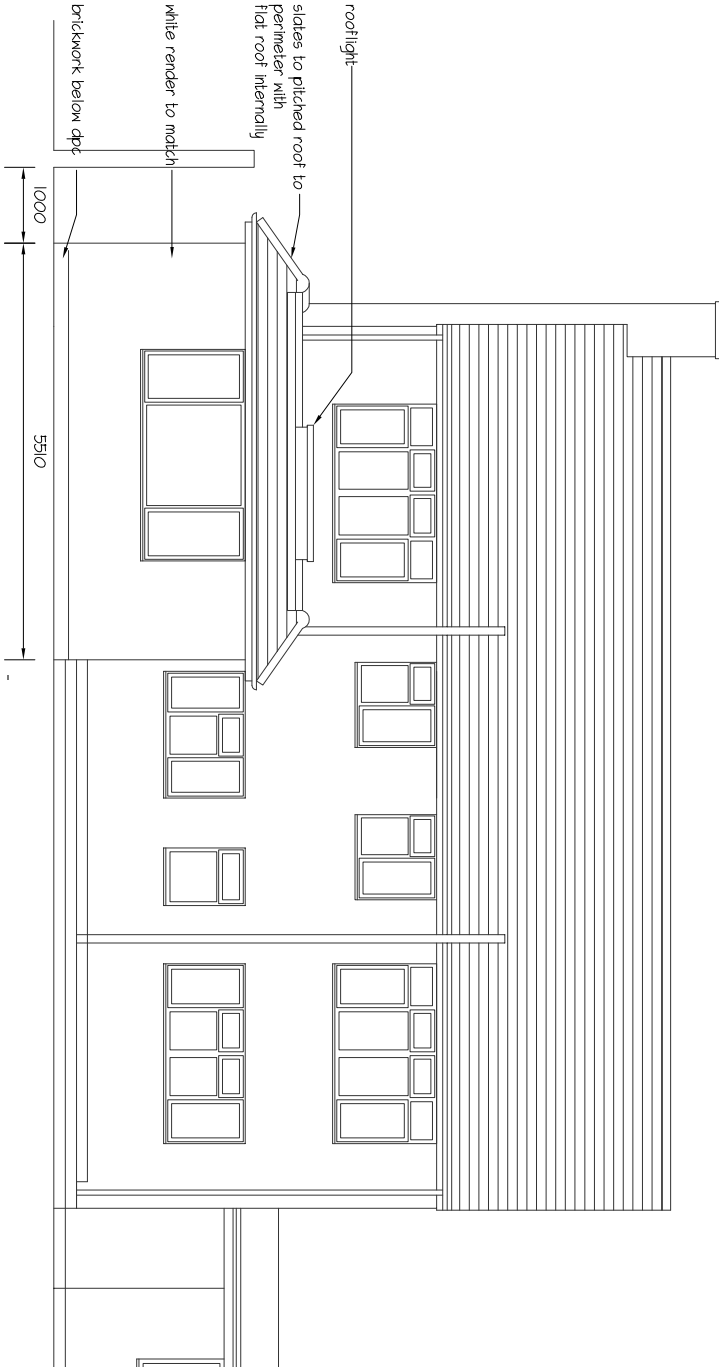

mf designs ltd

Chartered Architects



52 King Street • Emsworth • Hampshire • PO10 7AZ
Director: Martin Farrer RIBA • Co Registration No.4507379
e admin@mfdesigns.org.uk

SINGLE STOREY REAR EXTENSION - Claremont, Western Avenue, Emsworth. PO10 7LP

Date: Sep 2014
Scale: 1:1250/500/100
Job No: 3104
Dwg No: P_02