


PROPOSED SINGLE STOREY FRONT ADDITION
33, ROMAN WAY, BEDHAMPTON, HAVANT, HANTS.
FOR MR & MRS S. J. RELF.

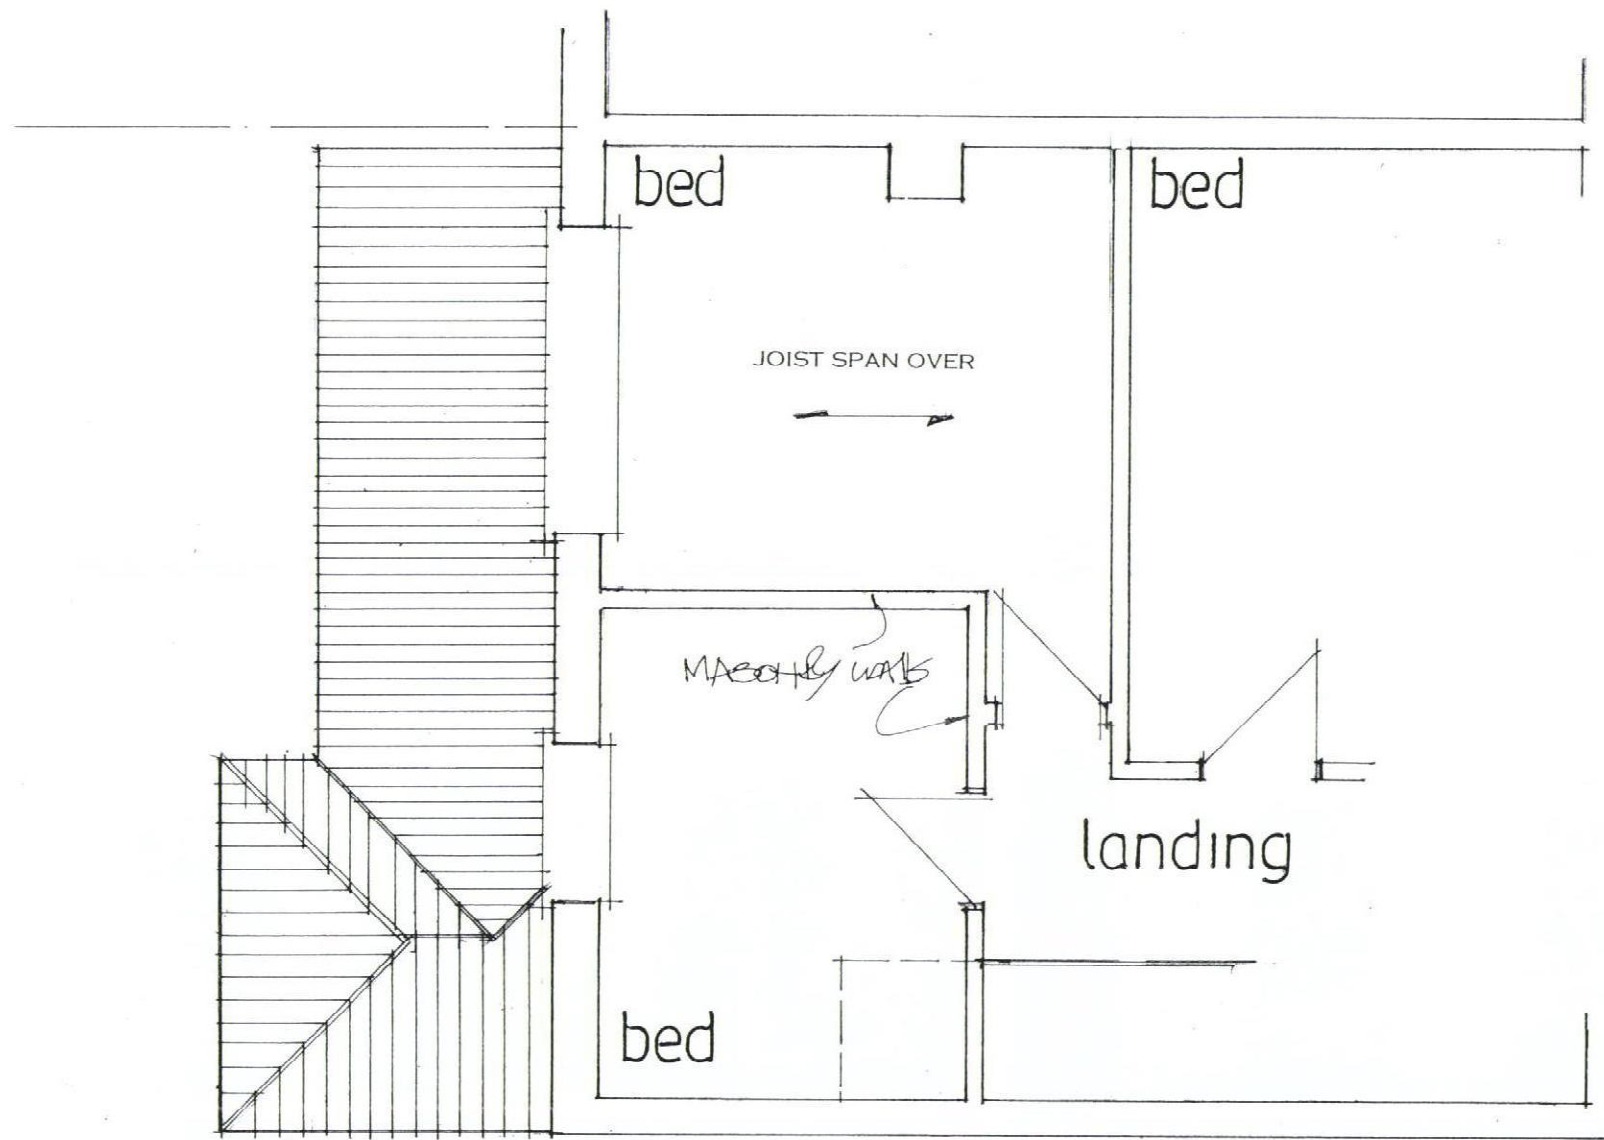

PART FIRST FLOOR

date sept 2014
scale 1:50

PETER J. WALKER MRICS
CHARTERED SURVEYOR
182 SEAFRONT, HAYLING ISLAND, HANTS
PO11 9 AN

TEL: 02392467571

