

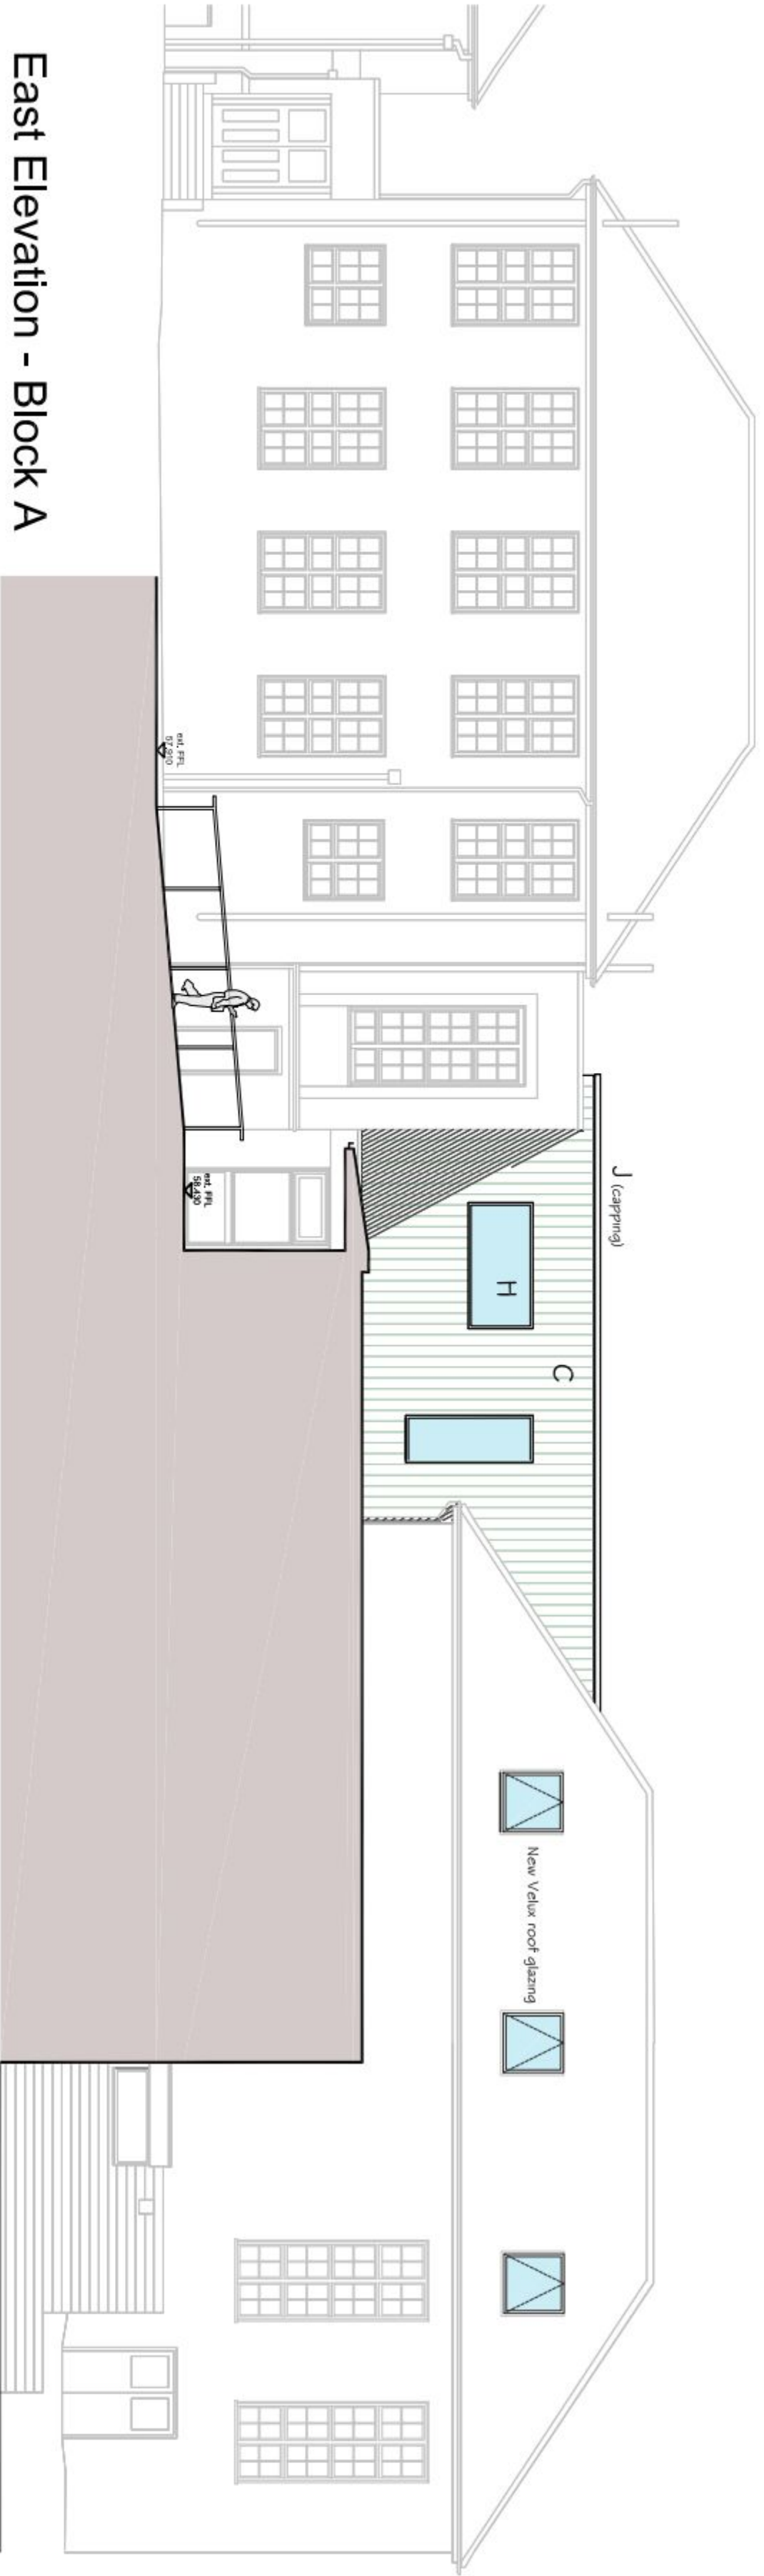


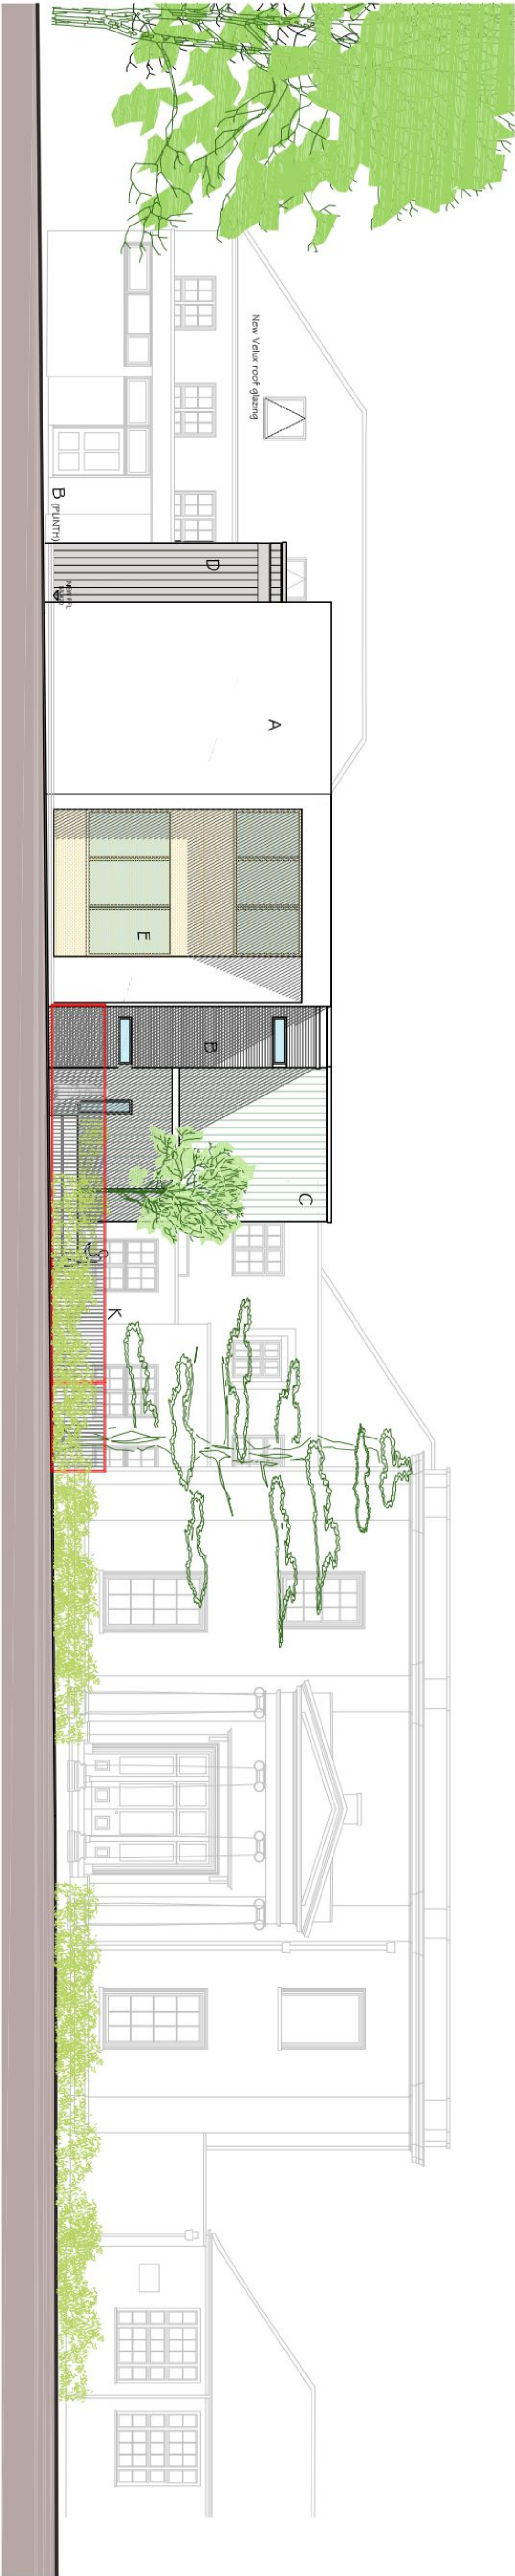

East Elevation - Block A

- Materials Key:
- A Through Colour Render- White / Off-White
 - B Blue/Black facing / engineering brick
 - C Kaiwall translucent wall paneling
 - D Zinc seamed cladding
 - E Tecu (gold) copper mesh solar screen
 - F Galvanised railing with stainless steel mesh infill quarding
 - G Timber frame structure to walkways
 - H Dark grey PPC aluminum windows with thin frames
 - J Rainwater goods, all other copings and cills - dark grey PPC aluminum.
 - K Black PPC metal railing and sliding gate
 - L PPC Aluminum louvered solar shading

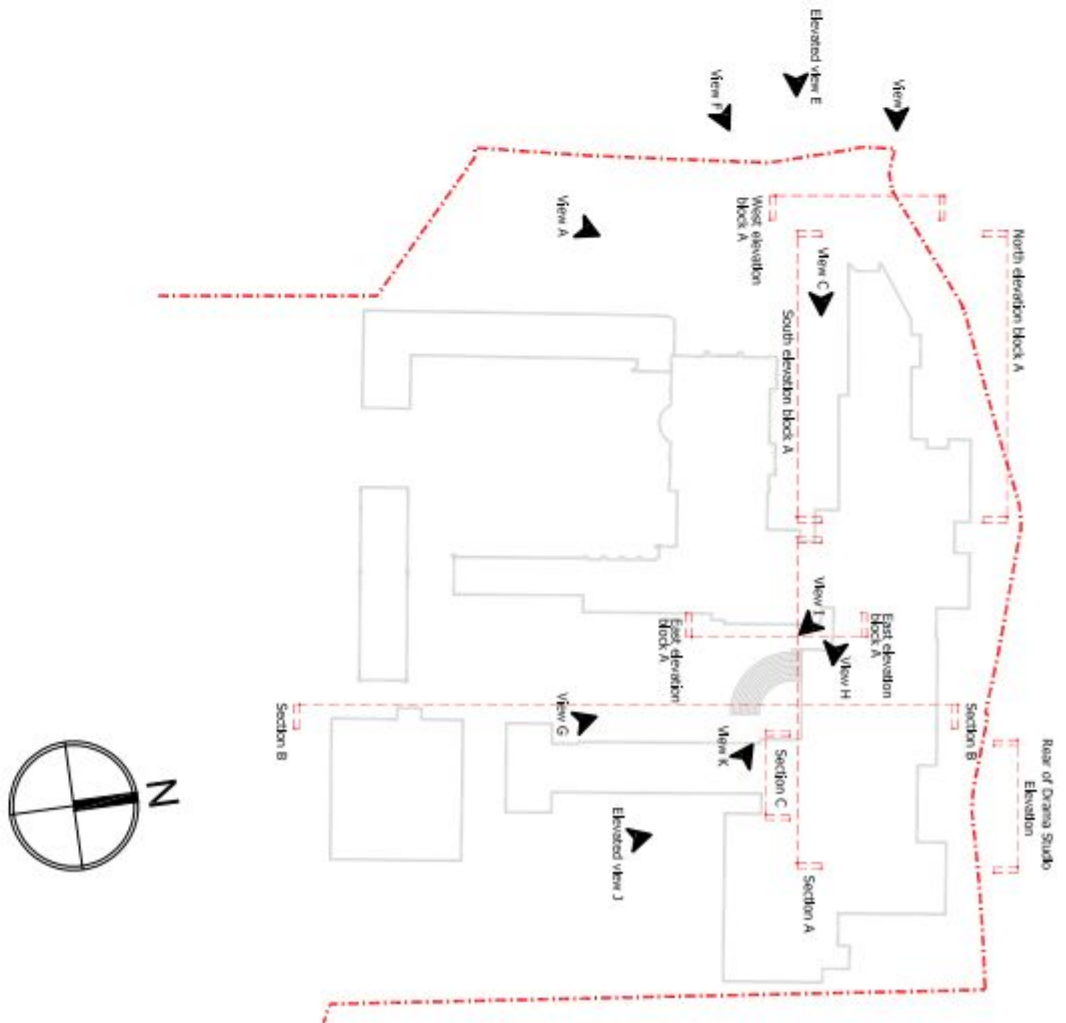

West Elevation - Block A

