
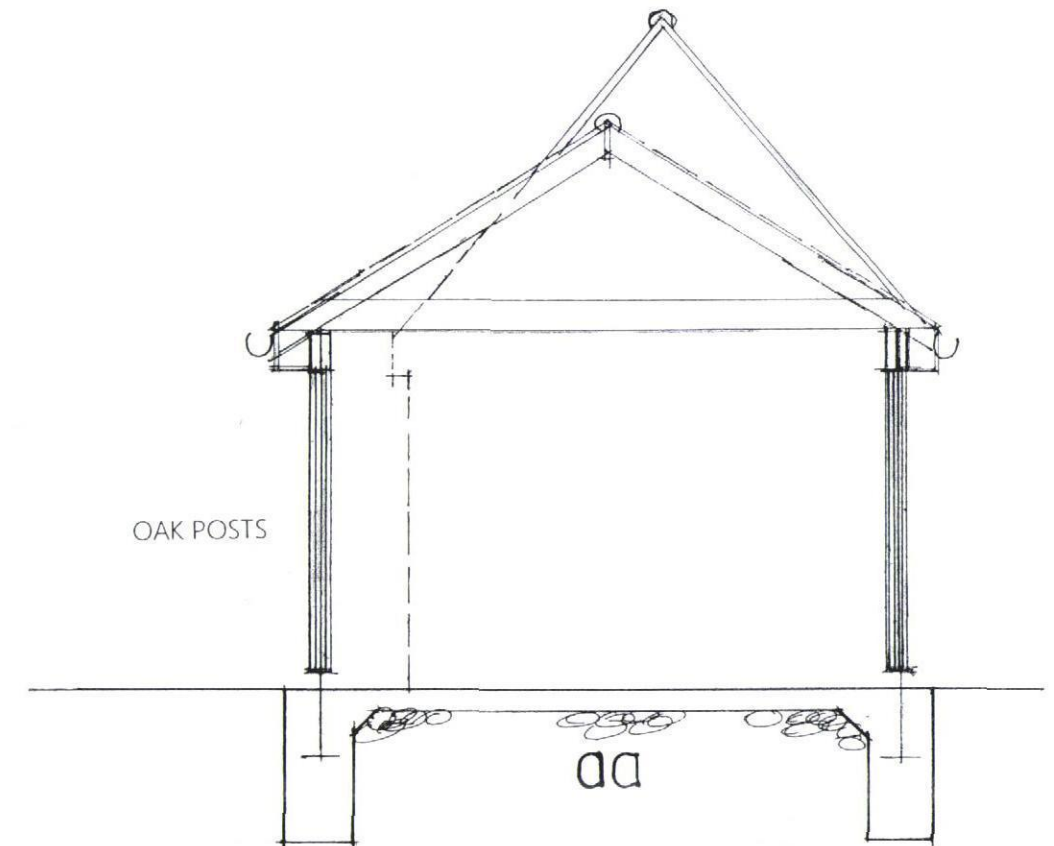


section drawing

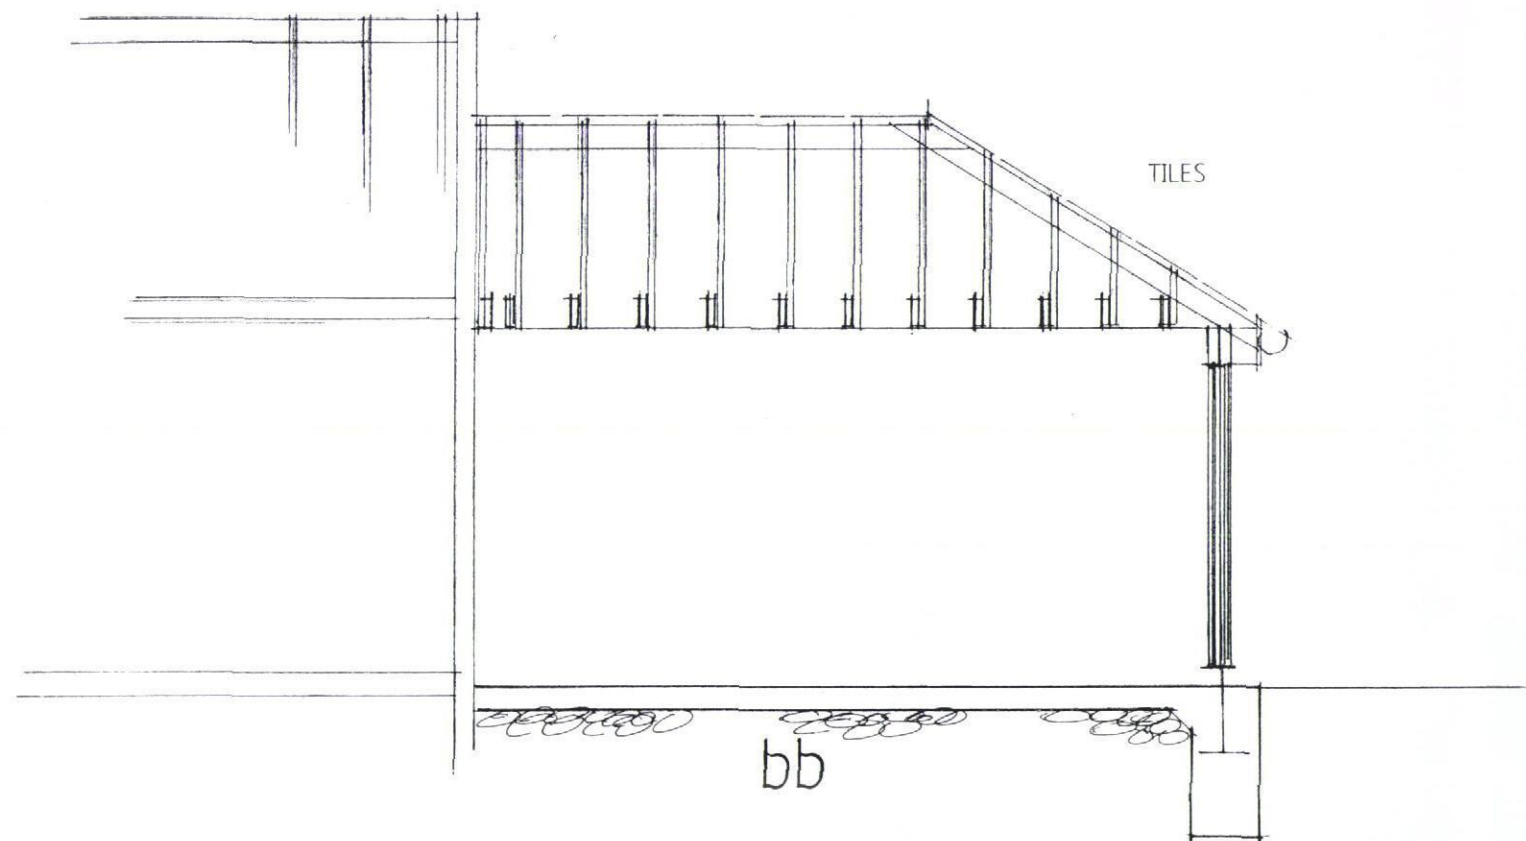

PROPOSED CARPORT 137, WEST LANE, HAYLING IS, HANTS FOR MR & MRS D. SILVER

PLANNING ONLY DRAWING

date mar 2014
scale 1:100

The builder/owner is to be completely responsible for the construction and structural integrity of the new carport.

PETER J. WALKER MRICS
CHARTERED SURVEYOR
182 SEAFRONT, HAYLING ISLAND, HANTS
PO11 9AN
TEL 02392467571