


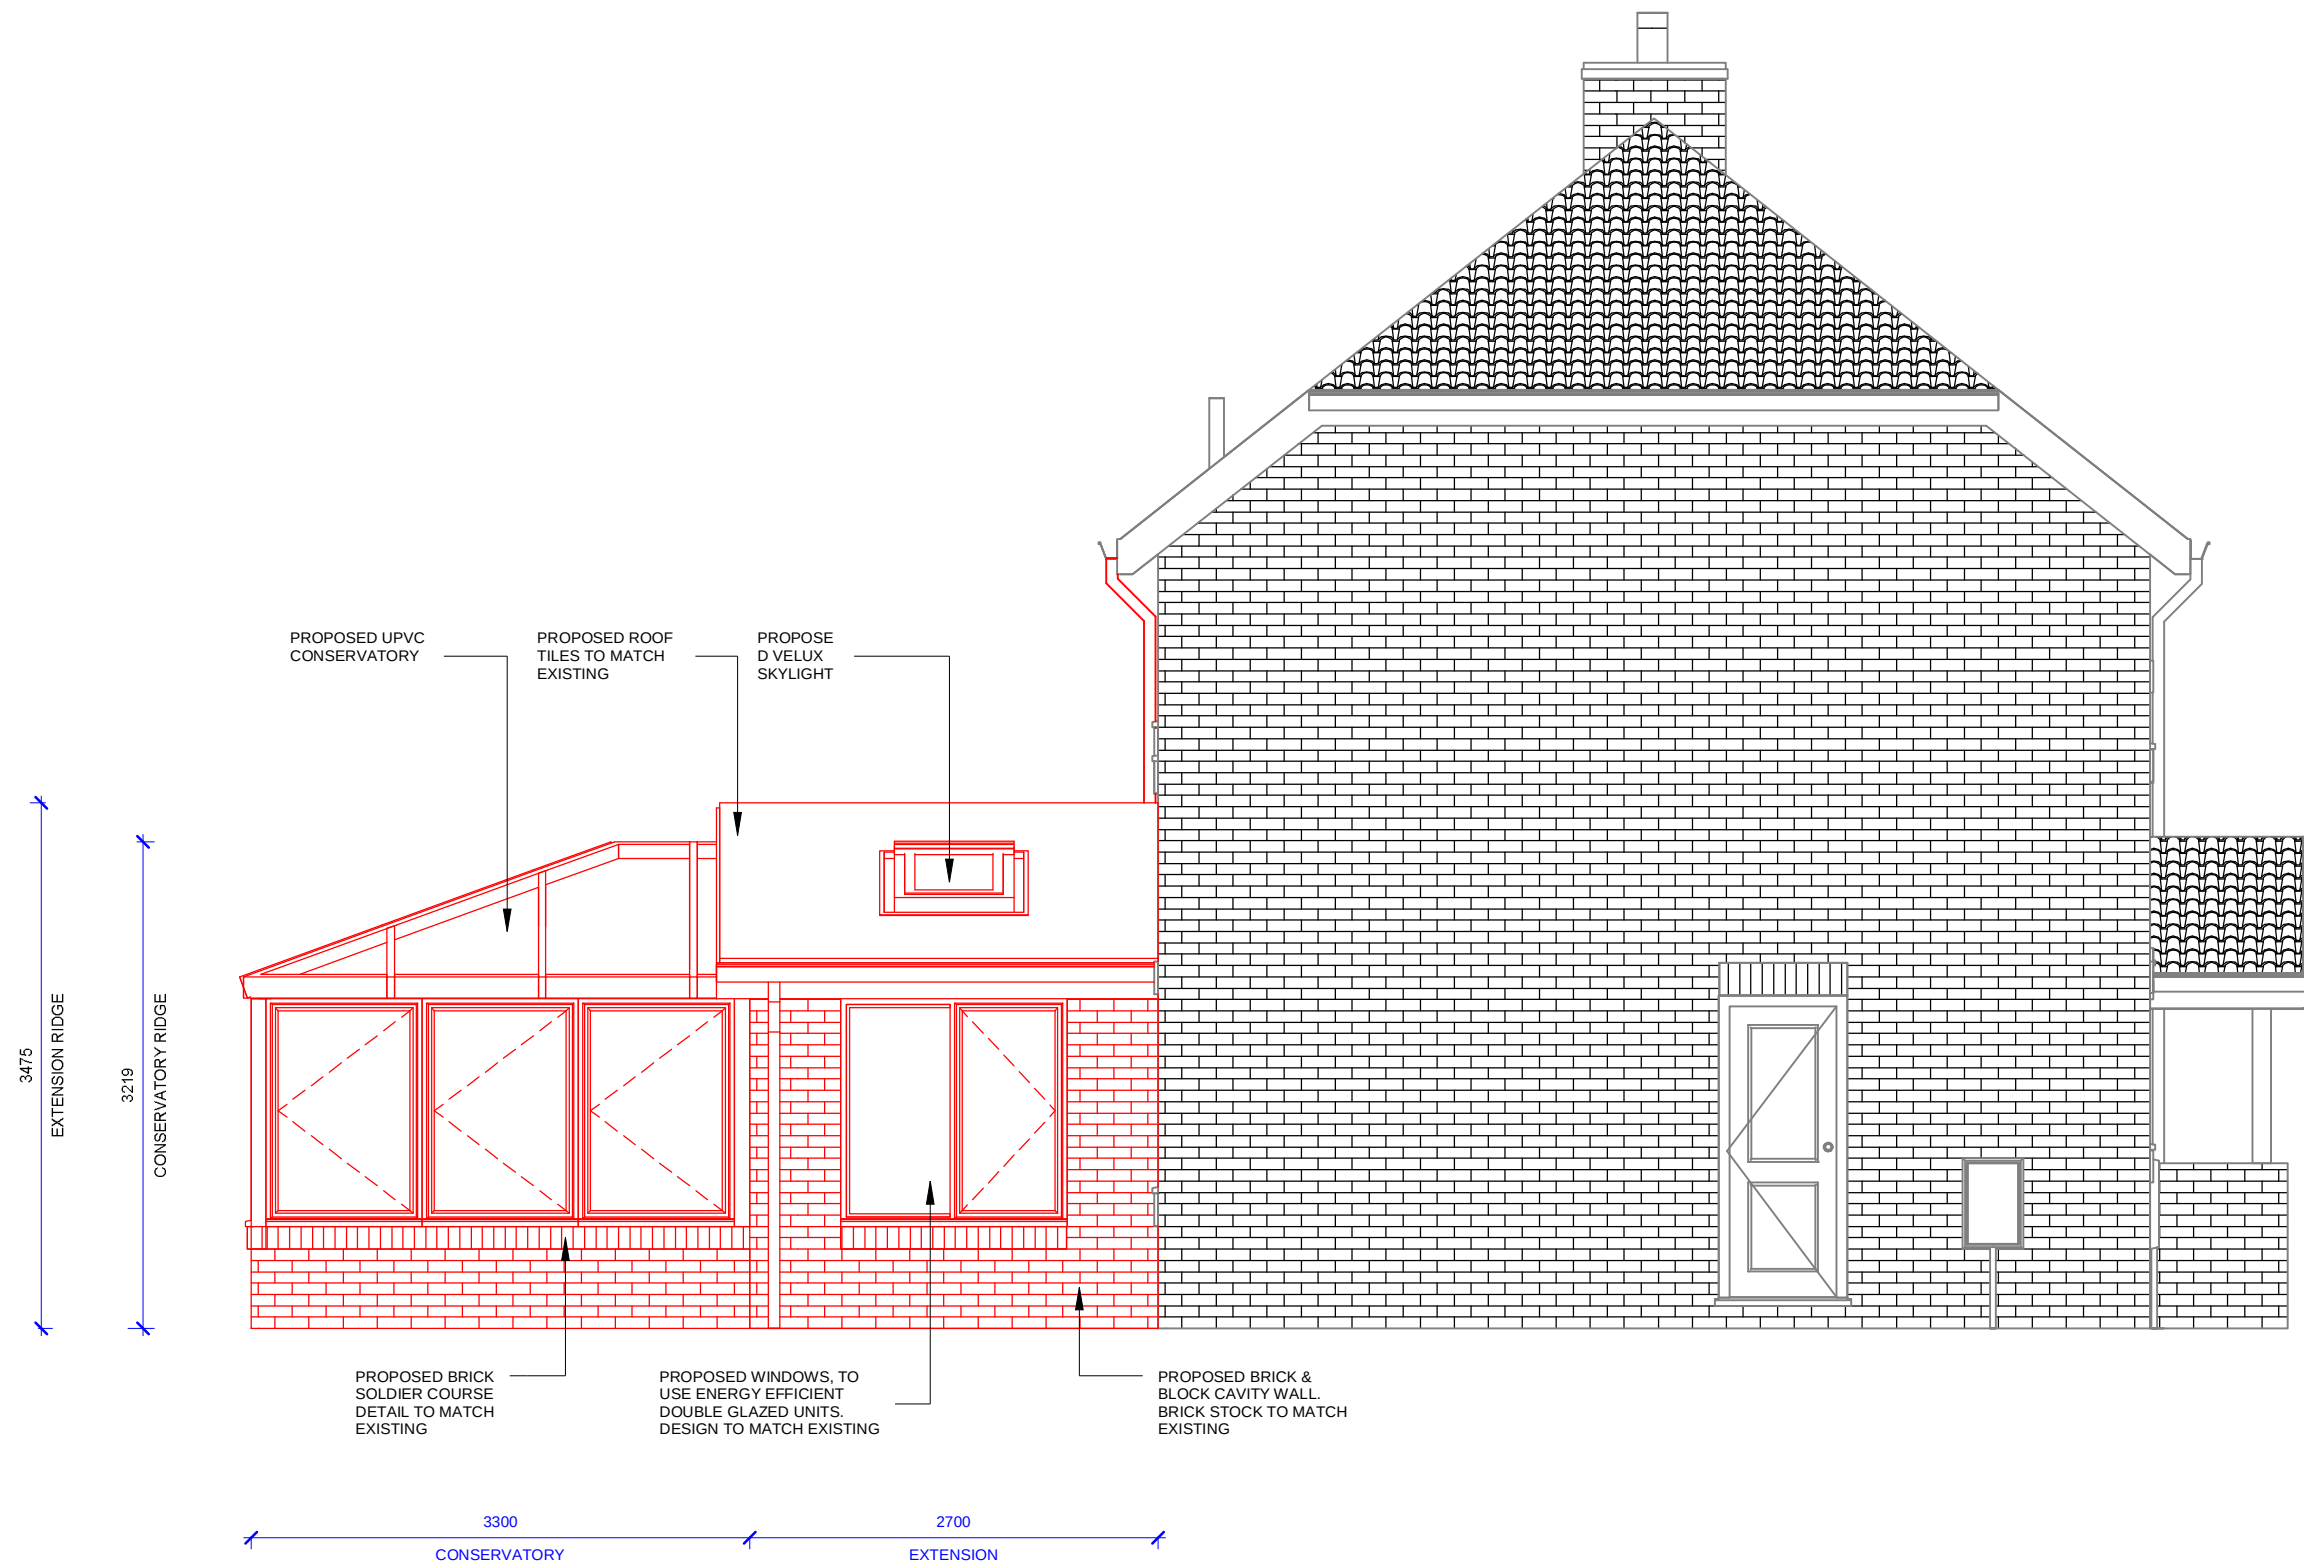

DETAILED ELEVATION SIDE (E)
1 : 50