


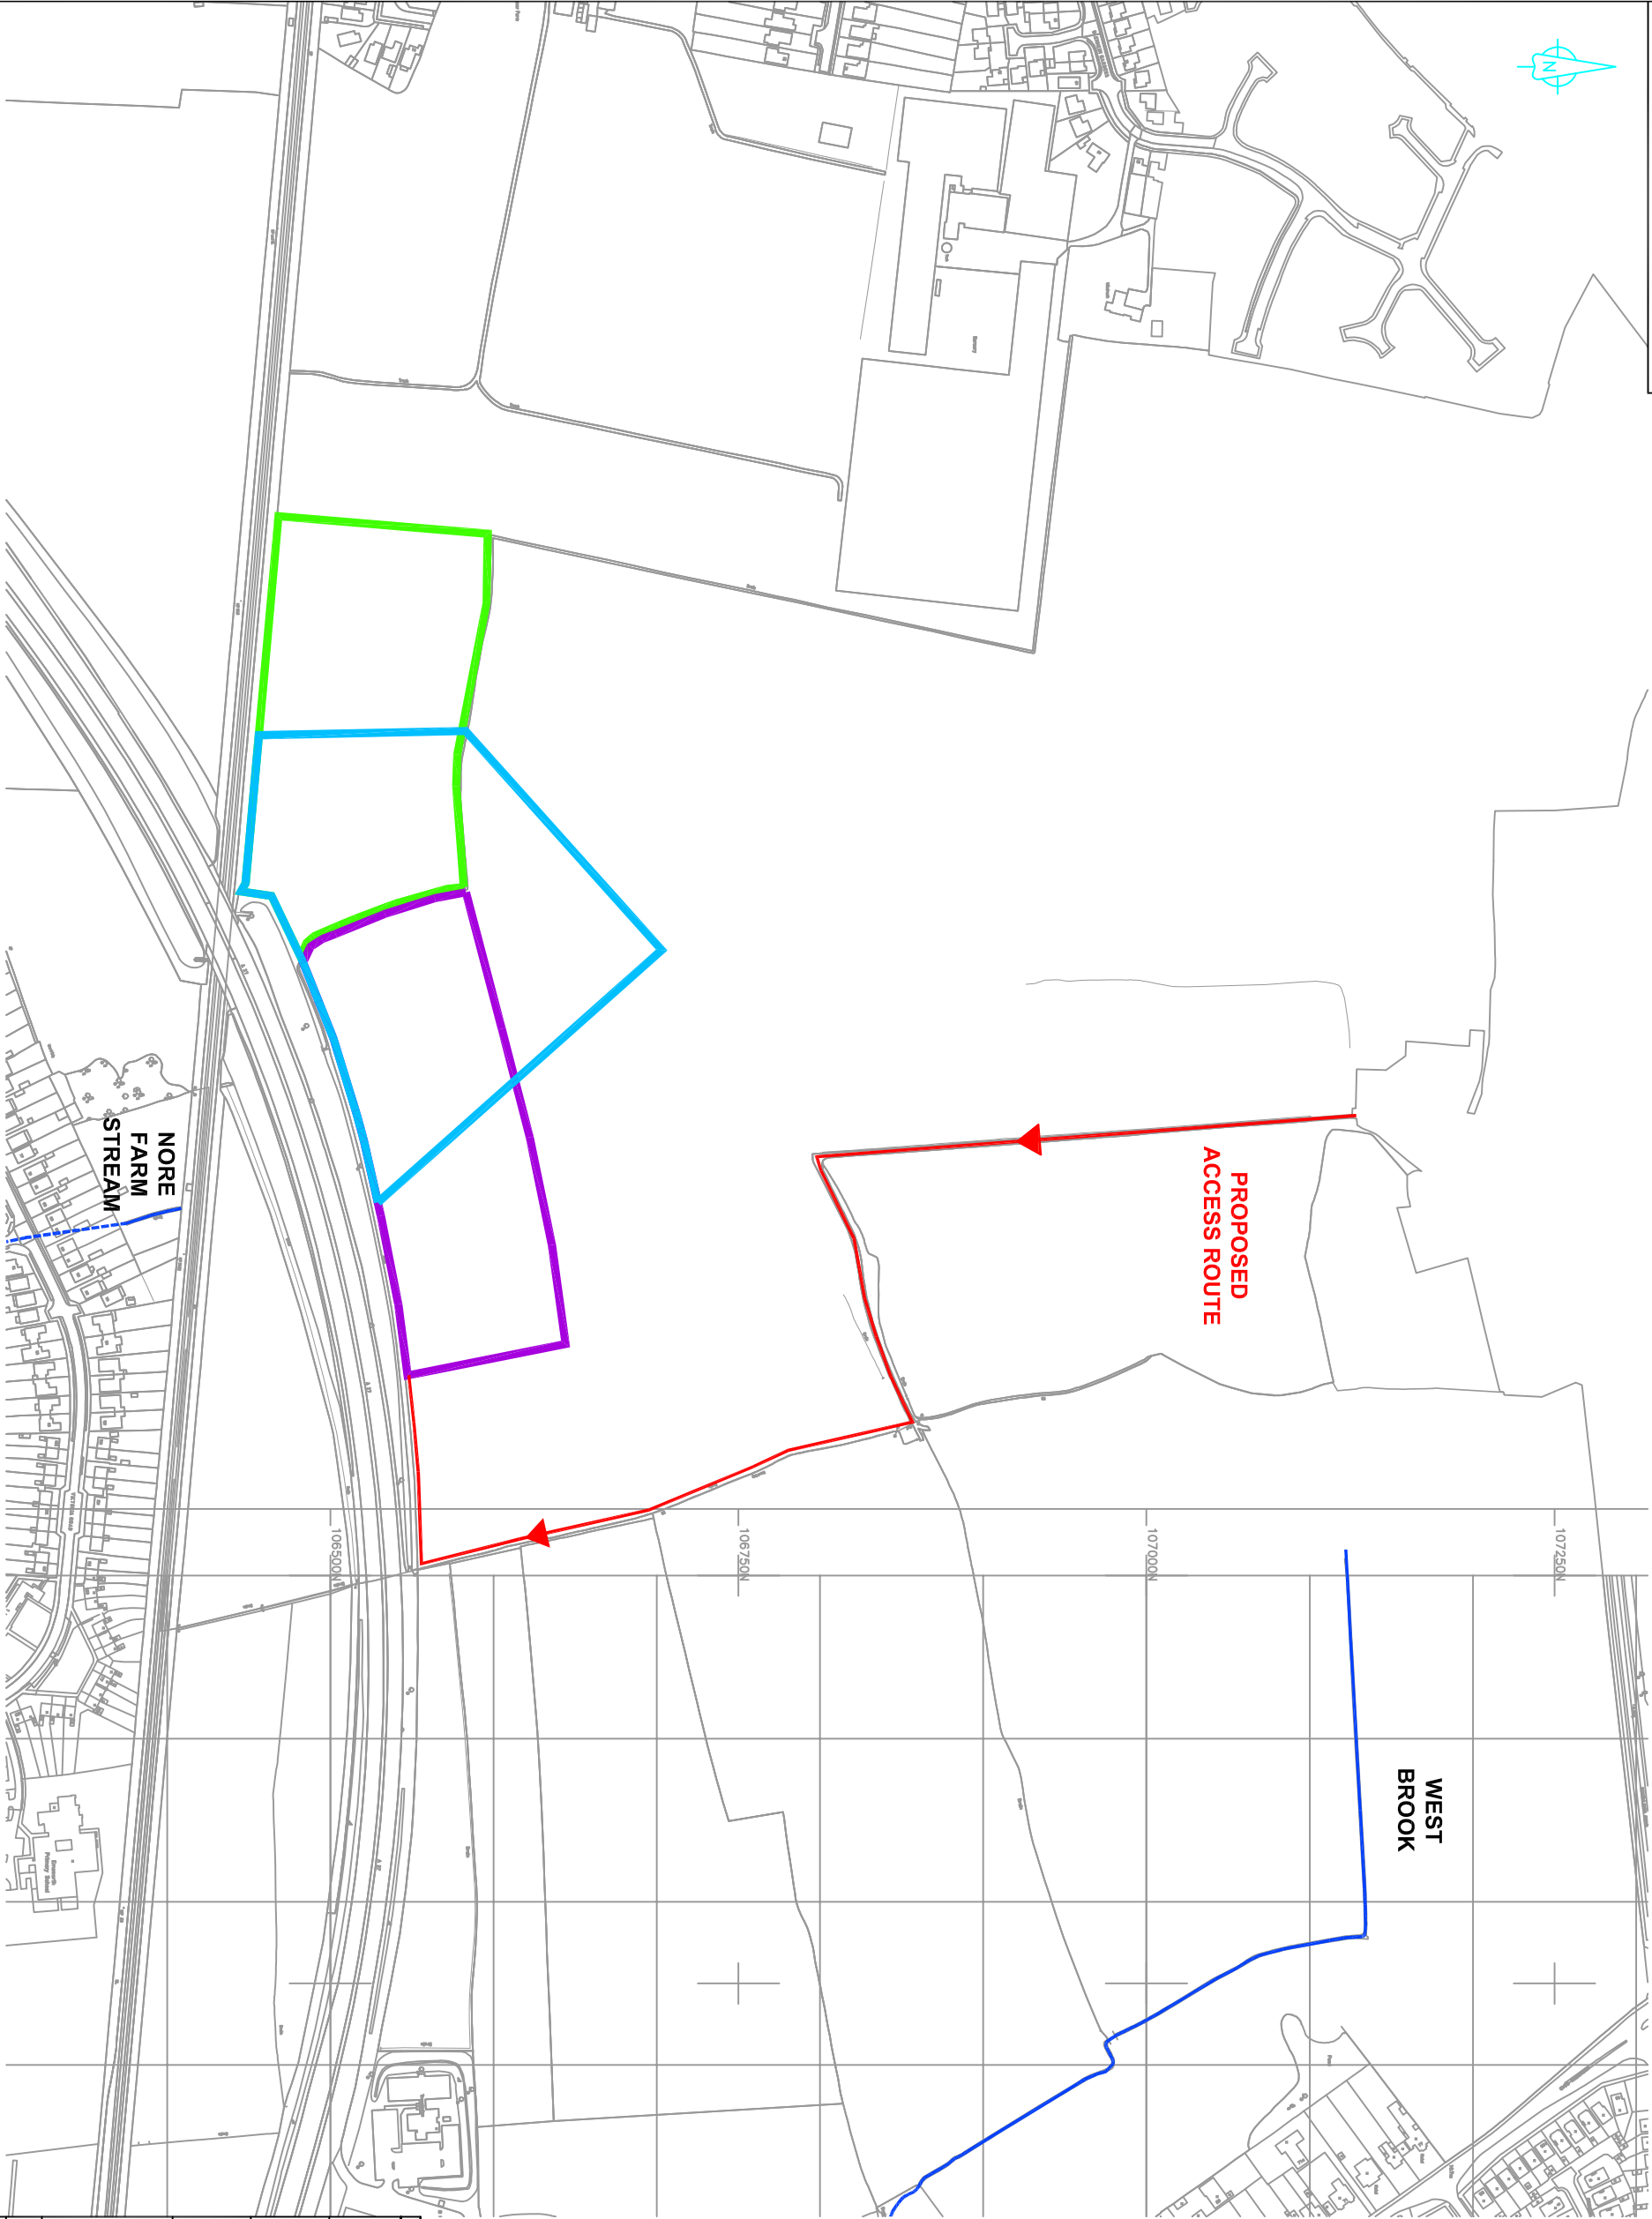

NORE
FARM
STREAM

PROPOSED
ACCESS ROUTE

WEST
BROOK

This map is reproduced from Ordnance Survey data © Crown Copyright and is reproduced by permission of the Controller of Her Majesty's Stationery Office. All rights reserved. No part of this publication may be reproduced, stored in a retrieval system, or transmitted, in any form or by any means, electronic, mechanical, photocopying, recording, or by any information storage or retrieval system, without prior permission in writing from the Controller of Her Majesty's Stationery Office.

Rev	Date	Purpose of revision	Drawn	Checked	Revised	Approved
-----	------	---------------------	-------	---------	---------	----------

JACOBS
Jacobs House, 1001 Esplanade Road, Miramar, Wellington, PO41 5TU
Tel: +64 (0) 9 271 8100 Fax: +64 (0) 9 271 8101
www.jacobs.com

**Environment
Agency**

Project
EMSWORTH FAS
BRIDGE ROAD

Drawing title
NORE FARM STREAM
FLOOD STORAGE AREA
OPTIONS

Drawing status
FOR INFORMATION

Scale
1:2,000 @ A3
DO NOT SCALE

Client no.
B1781900

Drawing number
0

This drawing is not to be used in whole or part other than for the intended purpose and project as defined on this drawing. Refer to the contract for full terms and conditions.