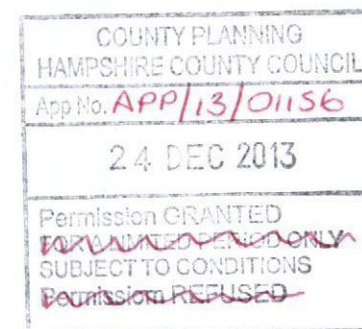
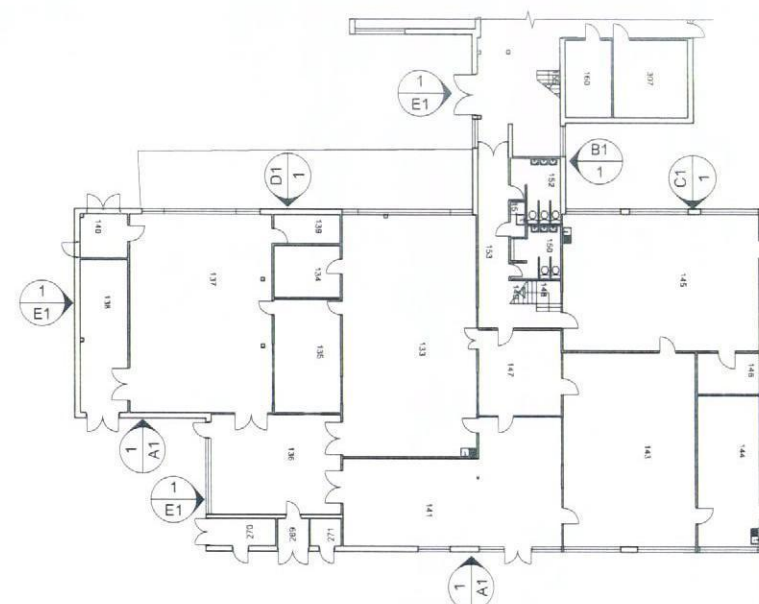
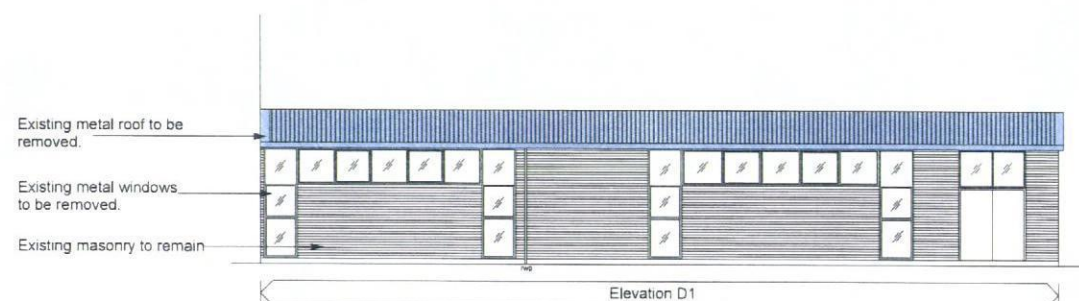
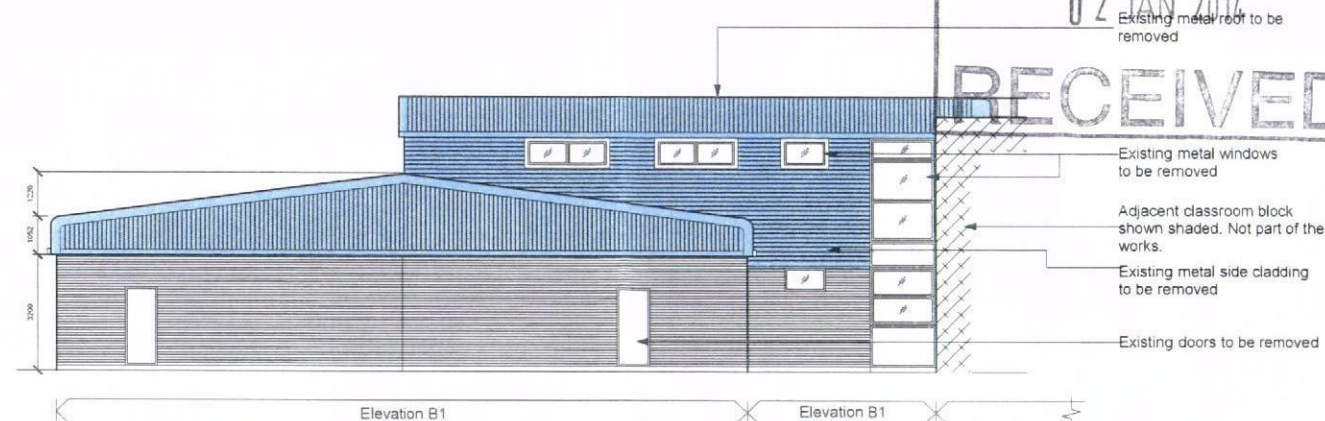
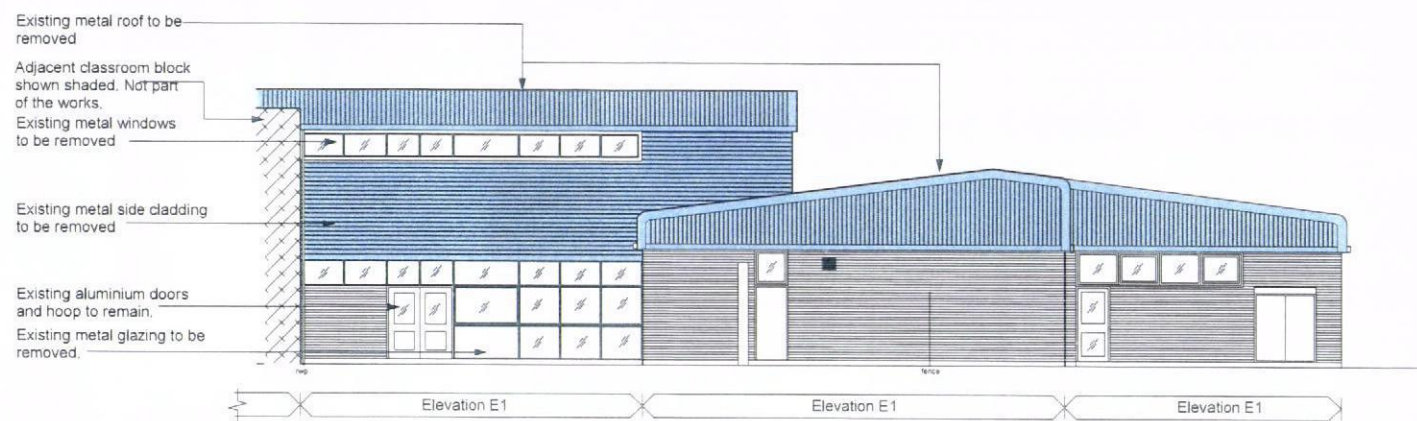


Notes

- 1 This drawing is © copyright Hampshire County Council 2013. No unauthorised reproduction of any kind is permitted.
- 2 No Dimensions to be scaled from this drawing
- 3 This map is reproduced from Ordnance Survey material with the permission of Ordnance Survey on behalf of the controller of Her Majesty's Stationery Office © Crown copyright. Unauthorised reproduction infringes Crown Copyright and may lead to prosecution or civil proceedings. (100019180), (2013)

rev	description	date	by

Hampshire County Council		HCC Property Services Three Ministers House, 76 High Street, Winchester SO23 8UL tel: (01962) 847801	
PROJECT Crookhorn Technology college Stakes Hill Road, Waterlooville PO57 5UD		SHEET CONTENTS Elevations as existing	
SCALE Varies @A1 @A3	DATE 03/09/13	DRAWN ERW	DRAWING No. C09644 300 FILE REF. File name
		REVISION	

Planning