


PHYSICAL SCALE IN METERS @ 1:100




PHYSICAL SCALE IN METERS @ 1:1250

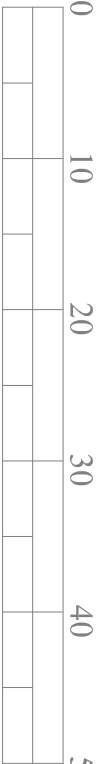


PHYSICAL SCALE IN METERS @ 1:500


NOTES:
This drawing has been produced solely for PLANNING/DESIGN.
Do not Scale from this Drawing except for planning purposes.
Any drainage shown is presumed and to be checked on site
before commencement of works.
This drawing is the copyright of MF Designs Ltd.

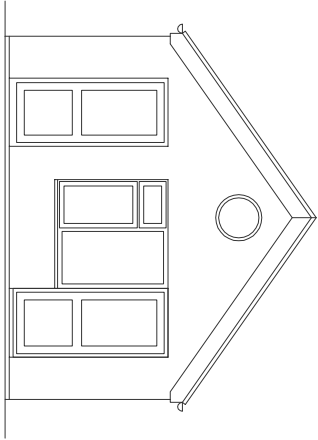


Existing and Proposed East

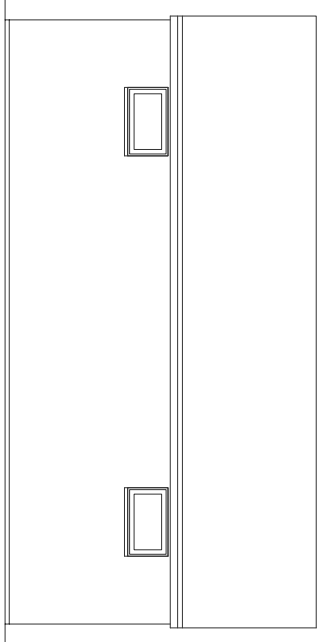


Existing and Proposed South

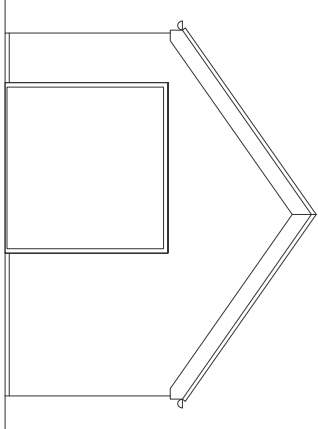


Existing and Proposed West

 

Existing and Proposed North

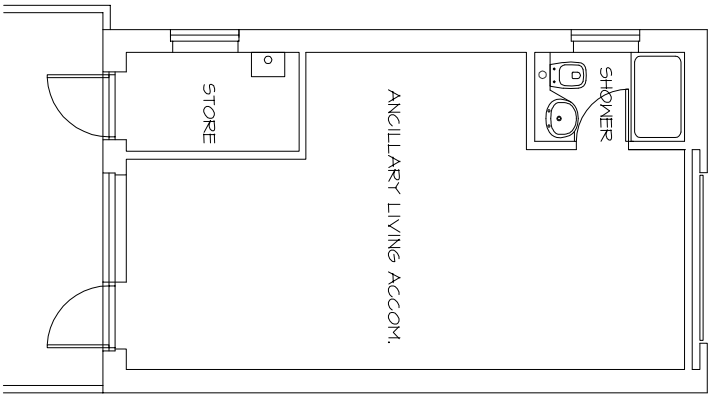

Existing Ground

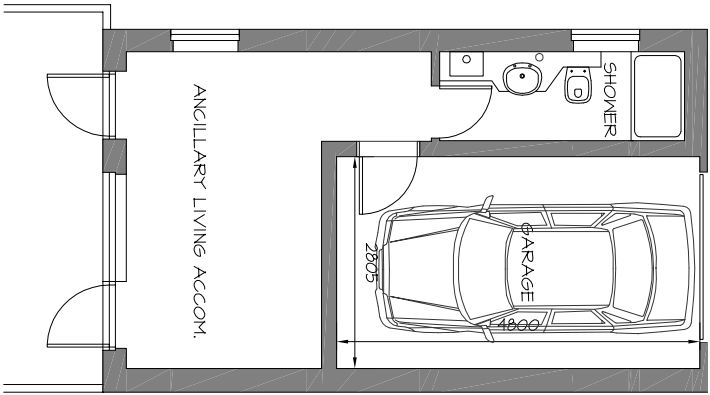

Proposed Ground



Location



Block

Existing Ground

Proposed Ground



mf designs ltd
Chartered Architects



52 King Street • Emsworth • Hampshire • PO10 7AZ
Director: Martin Farrer RIBA • Co Registration No.4507379
Date: Nov 2013
Scale: 1:100/1250/500

Internal Alterations to Detached Garage/Ancillary Accommodation ~ 29 Bath Road, Emsworth

Job No: 3085
Dwg No: P_01 C