


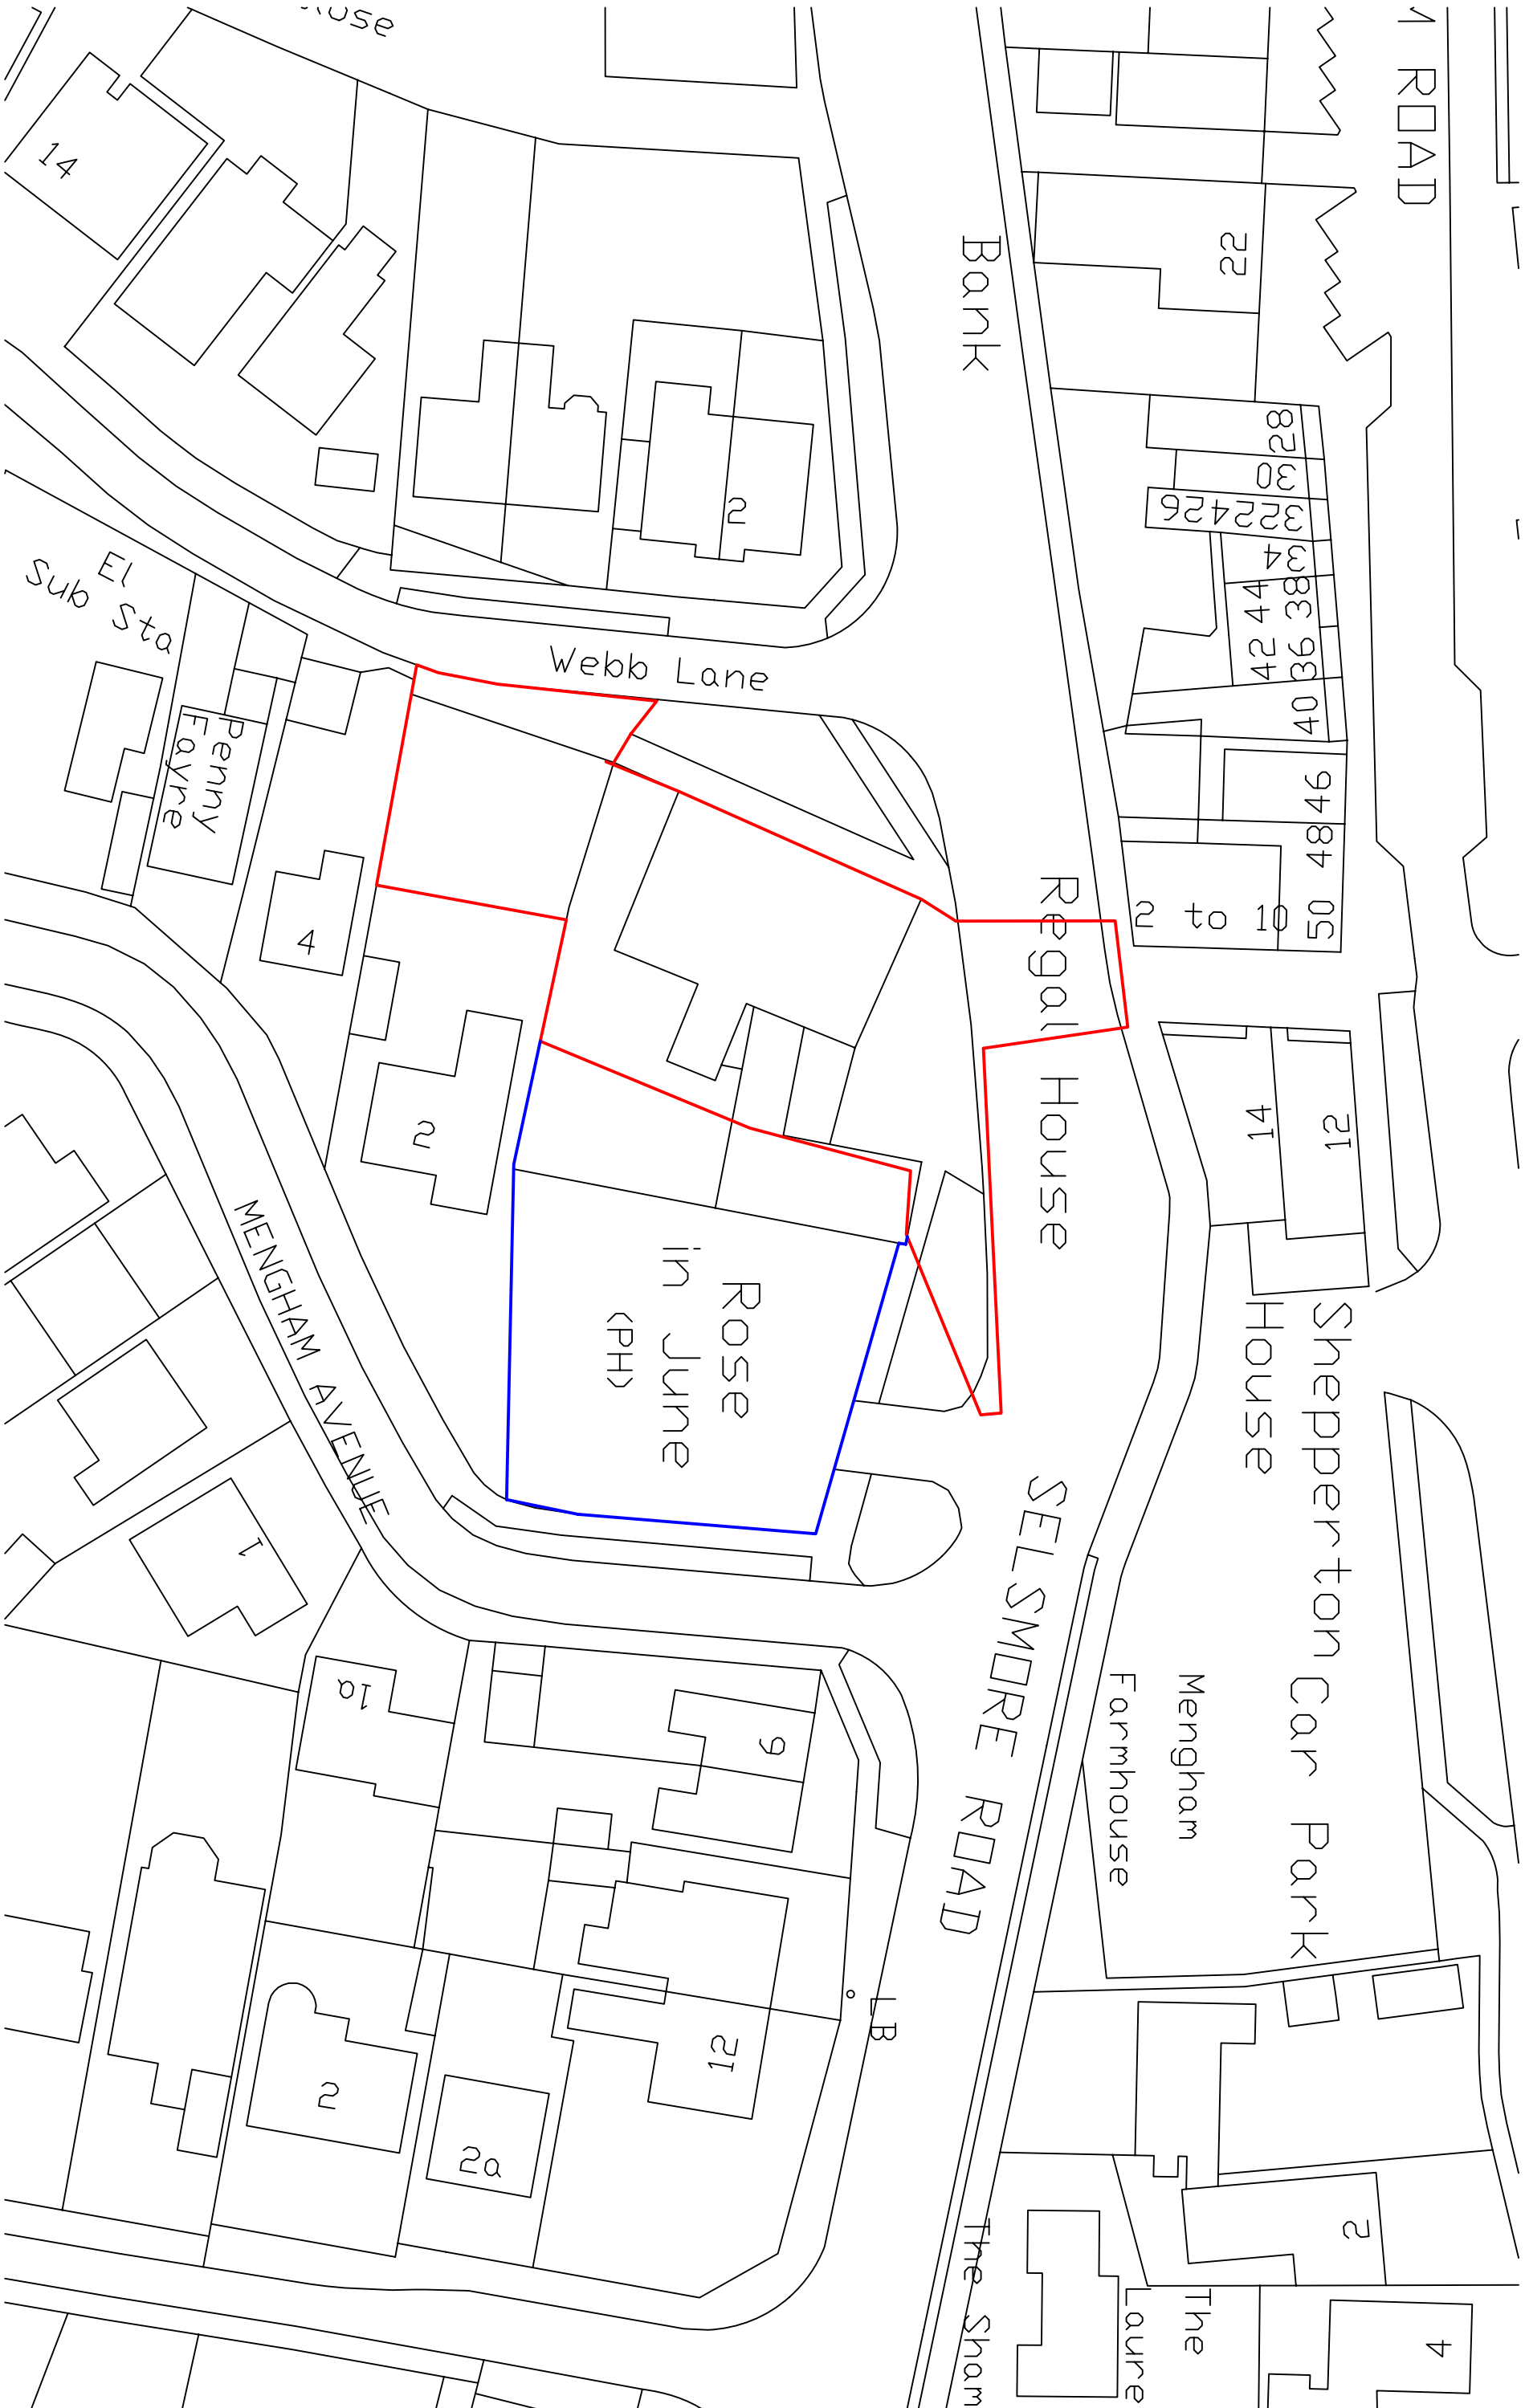

revisions

client

project

drawing no. revision

drawn by

checked by

date

C

AF

NEI

29/07/13

scale at A3

drawn by

checked by

job no.

1:500

AF

NEI

SNBC251803



Building & Project
Consultancy

2 Charlotte Place
Southampton
SO14 0TB
t 02380 713 900
f 02380 713 901
e afraser@savills.com