




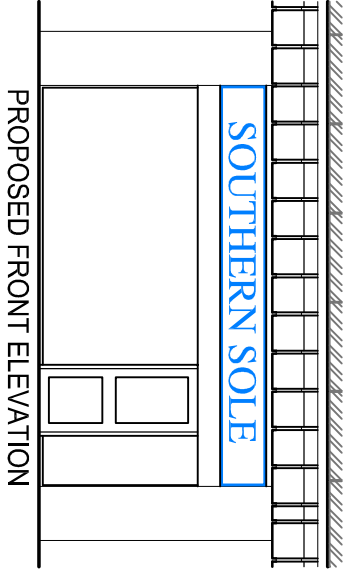


PROPOSED FRONT ELEVATION

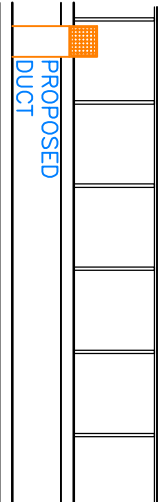


PROPOSED REAR ELEVATION

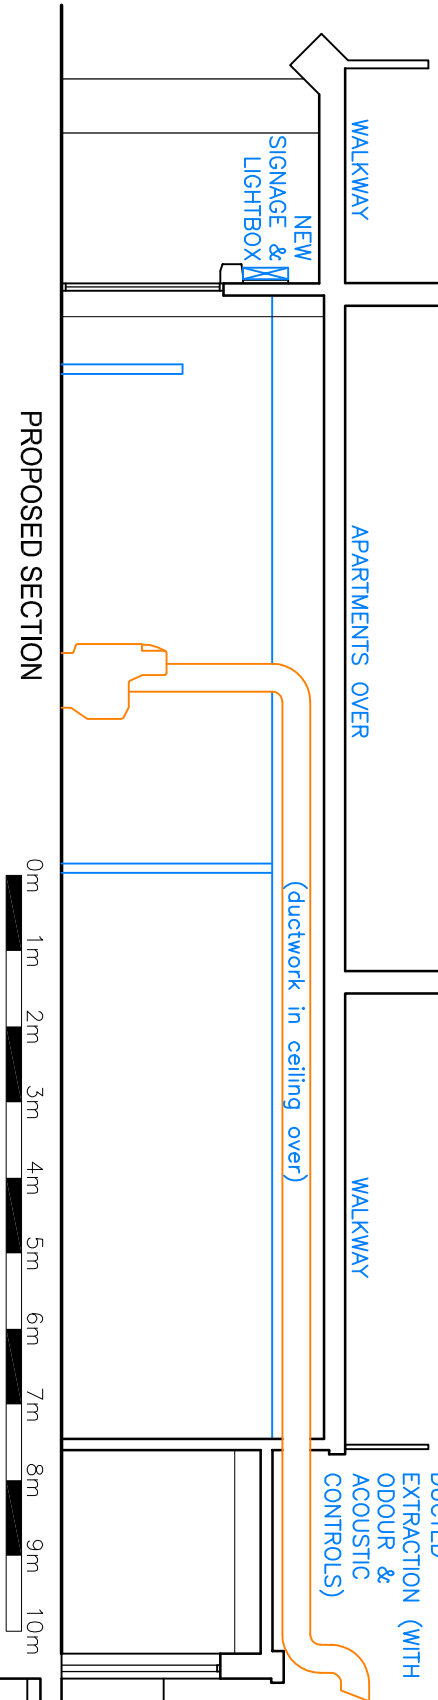


PROPOSED SECTION

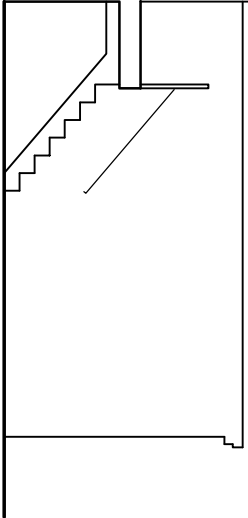

LOCATION 1:1250

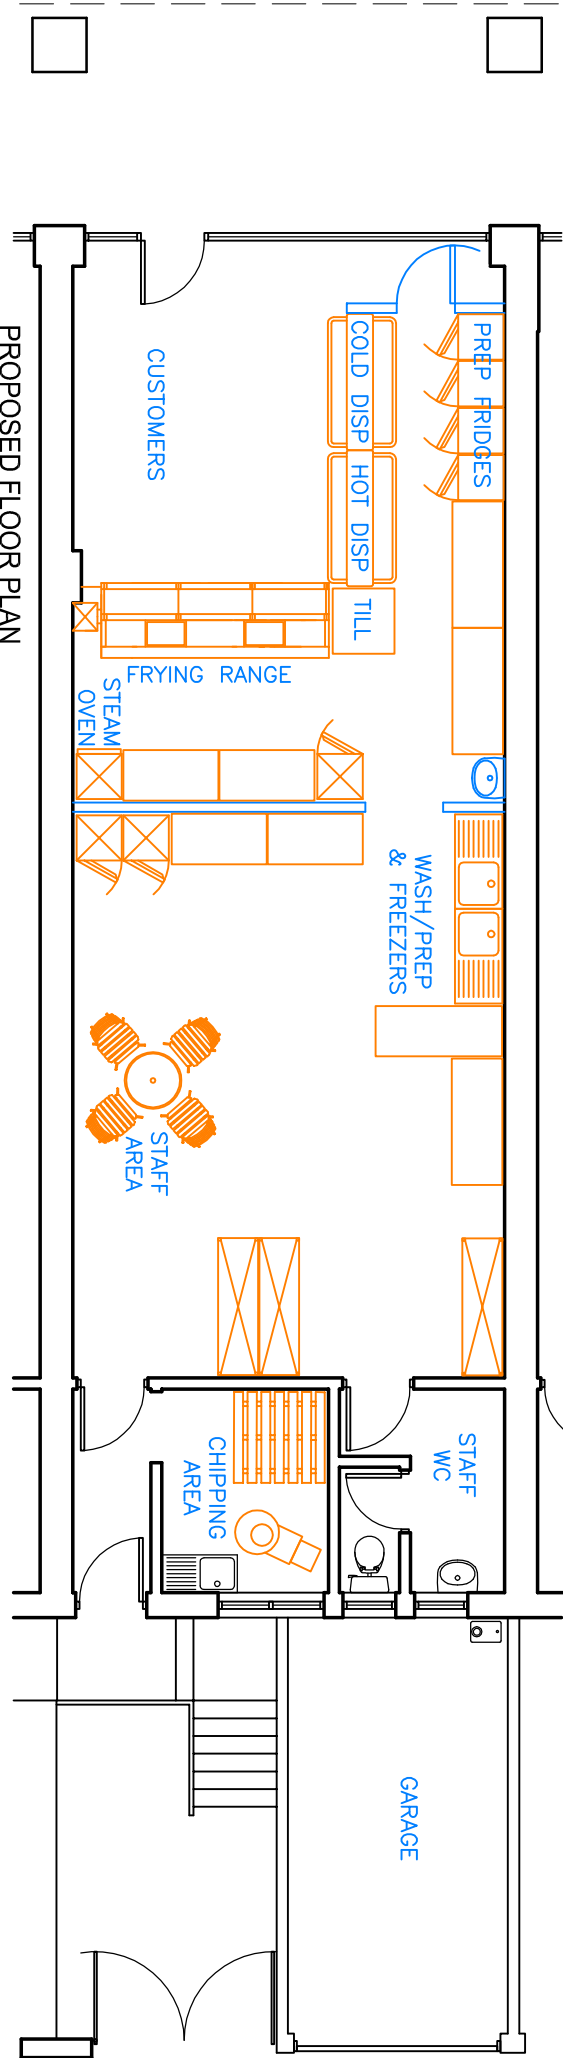

PROPOSED FLOOR PLAN

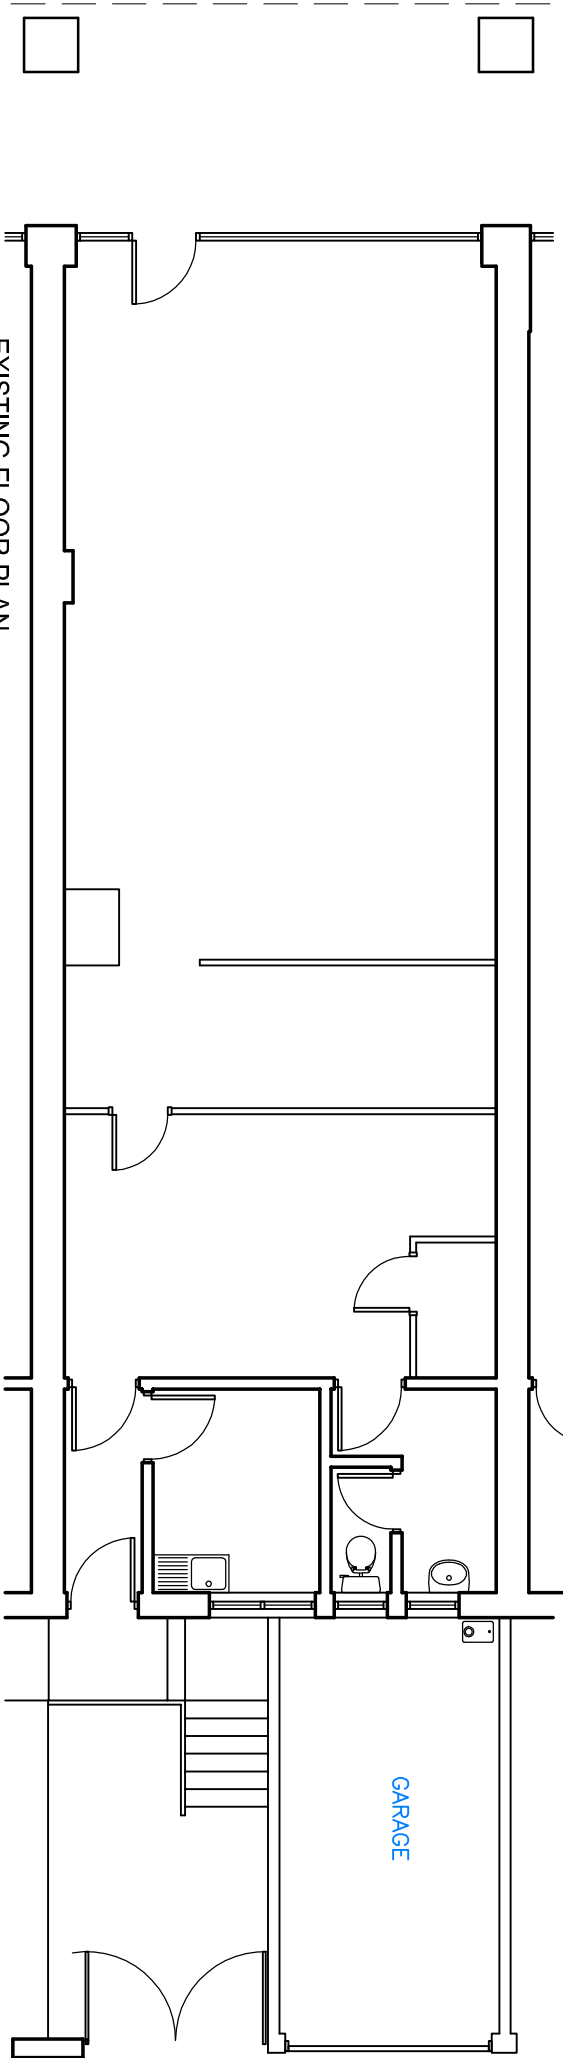

EXISTING FLOOR PLAN

Rev

Revision

By

Date

Rev

Revision

By

Date

K NIGHT

ARCHITECTURAL

DESIGN

K.A.D. Ltd.

The Gatehouse, Admirals Wood

7 Coldcast Way

Sarisbury Green

Southampton

SO31 7AT

tn: 07801 346 479

t: 01489 660 194

e: ian@k-a-d.co.uk

Client

C. NASH & S. HUSSEY

Project

UNIT 48

GREYWELL SHOPPING CENTRE

LEIGH PARK, HAVANT

Drawing

PROPOSED FISH & CHIP SHOP

Scale

1:100@A3

Date

NOV 2013

Project no.

Sequential

Bldg/Floor

Detail

Rev

KAD

01

A

LP

.